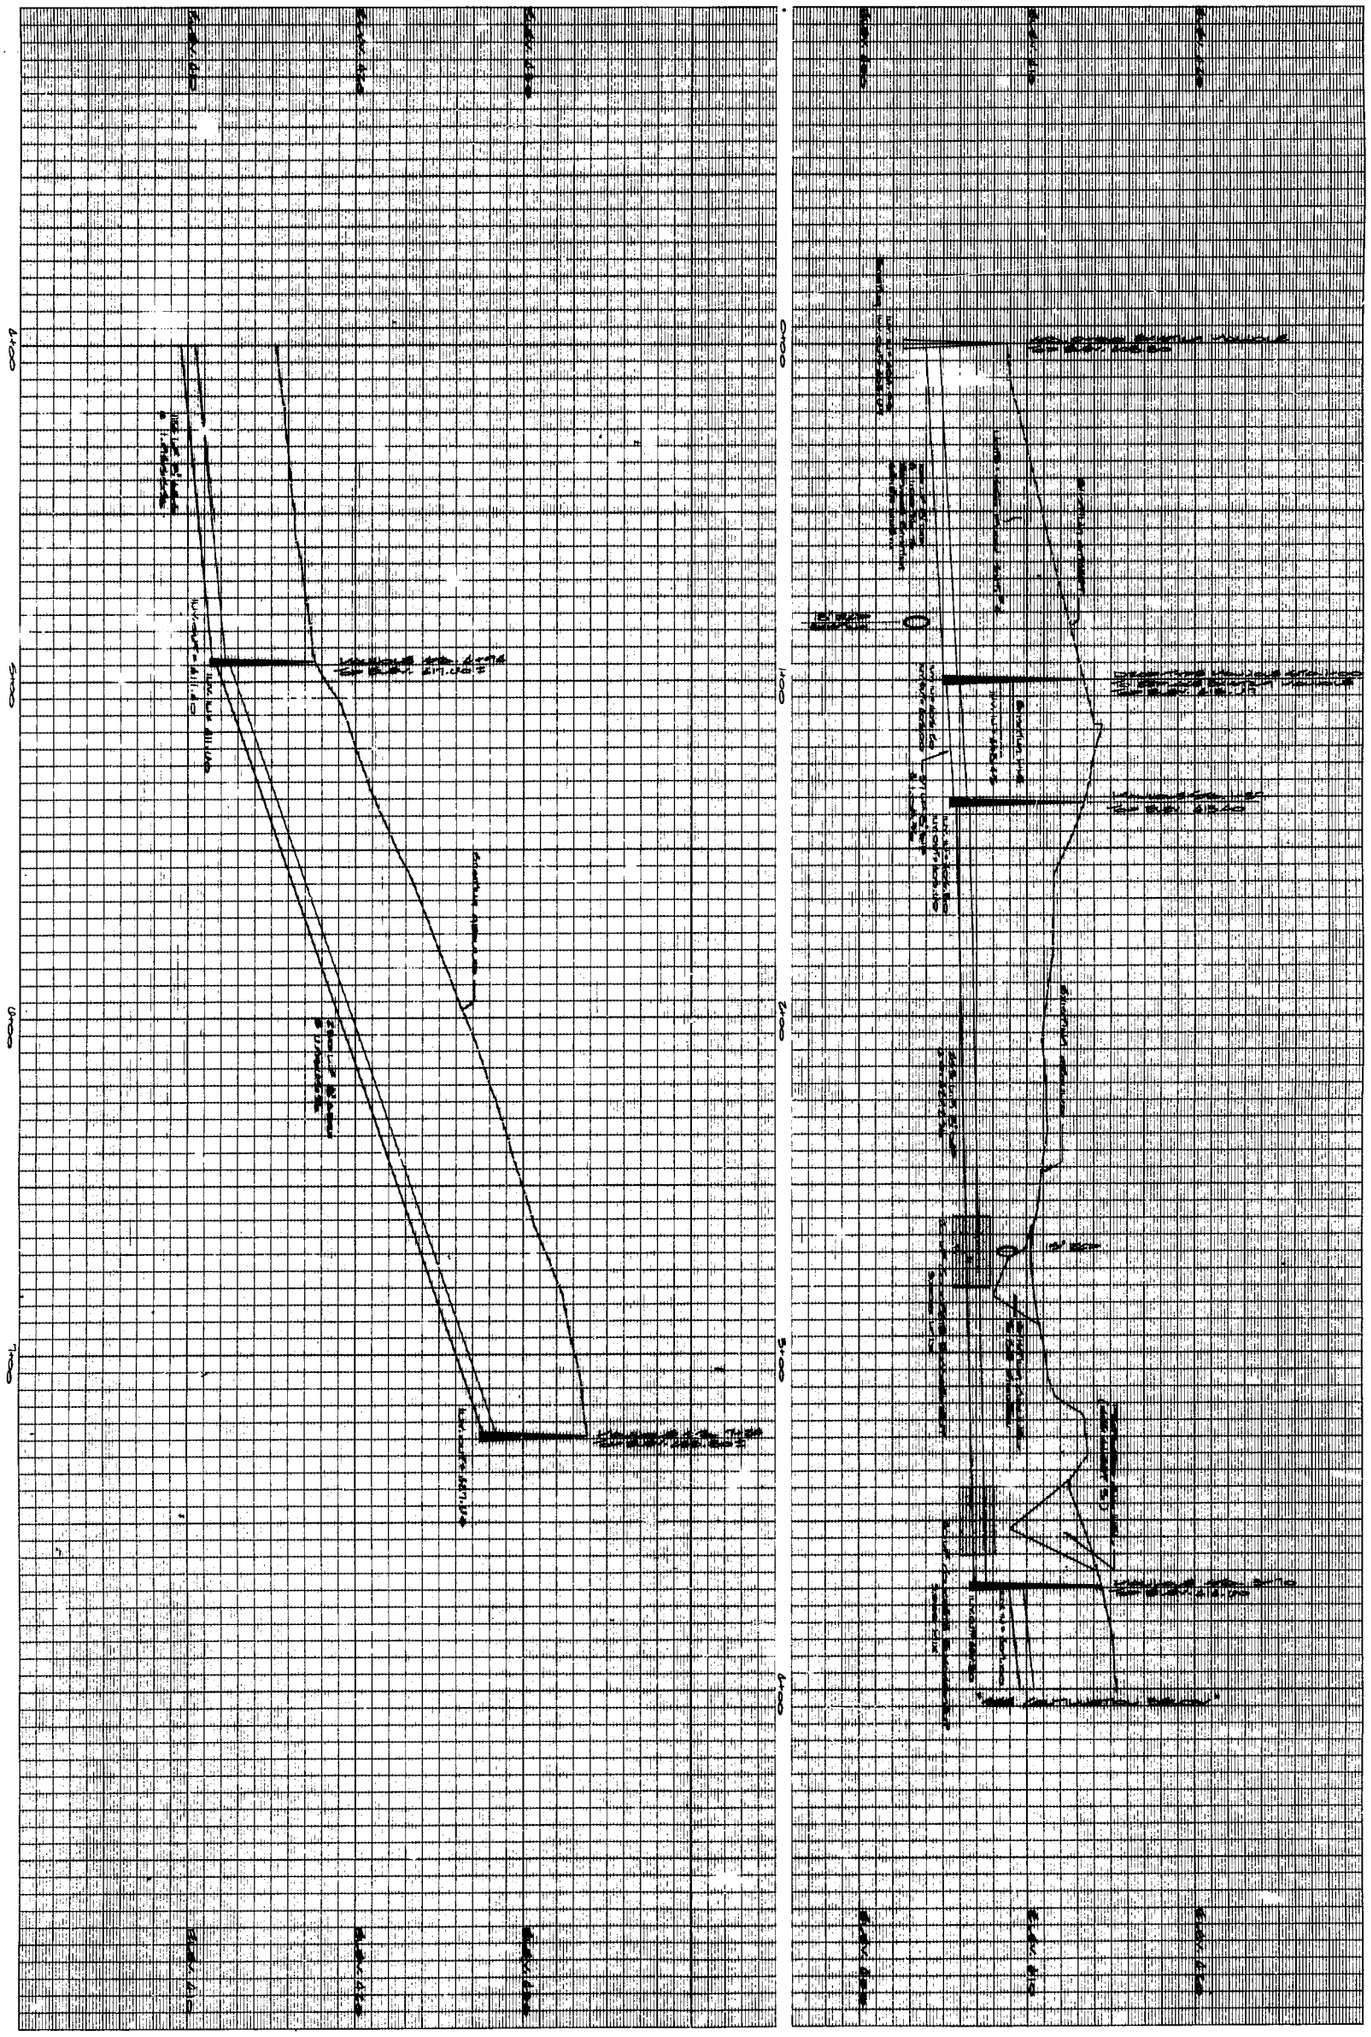

REVISIONS

DRAWN BY

SHEET 5 OF

SCALE 1" = 5'-0"

DATE

PROJECT SEWER PROFILE FOR COLONIAL SELF STORAGE CARY, N.C.

SEAL

NORTH CAROLINA REGISTERED PROFESSIONAL ENGINEER 9/19/18

William G. Daniel & Associates
CONSULTING ENGINEERS
1152 Executive Circle, Suite 201
Cary, North Carolina 27511