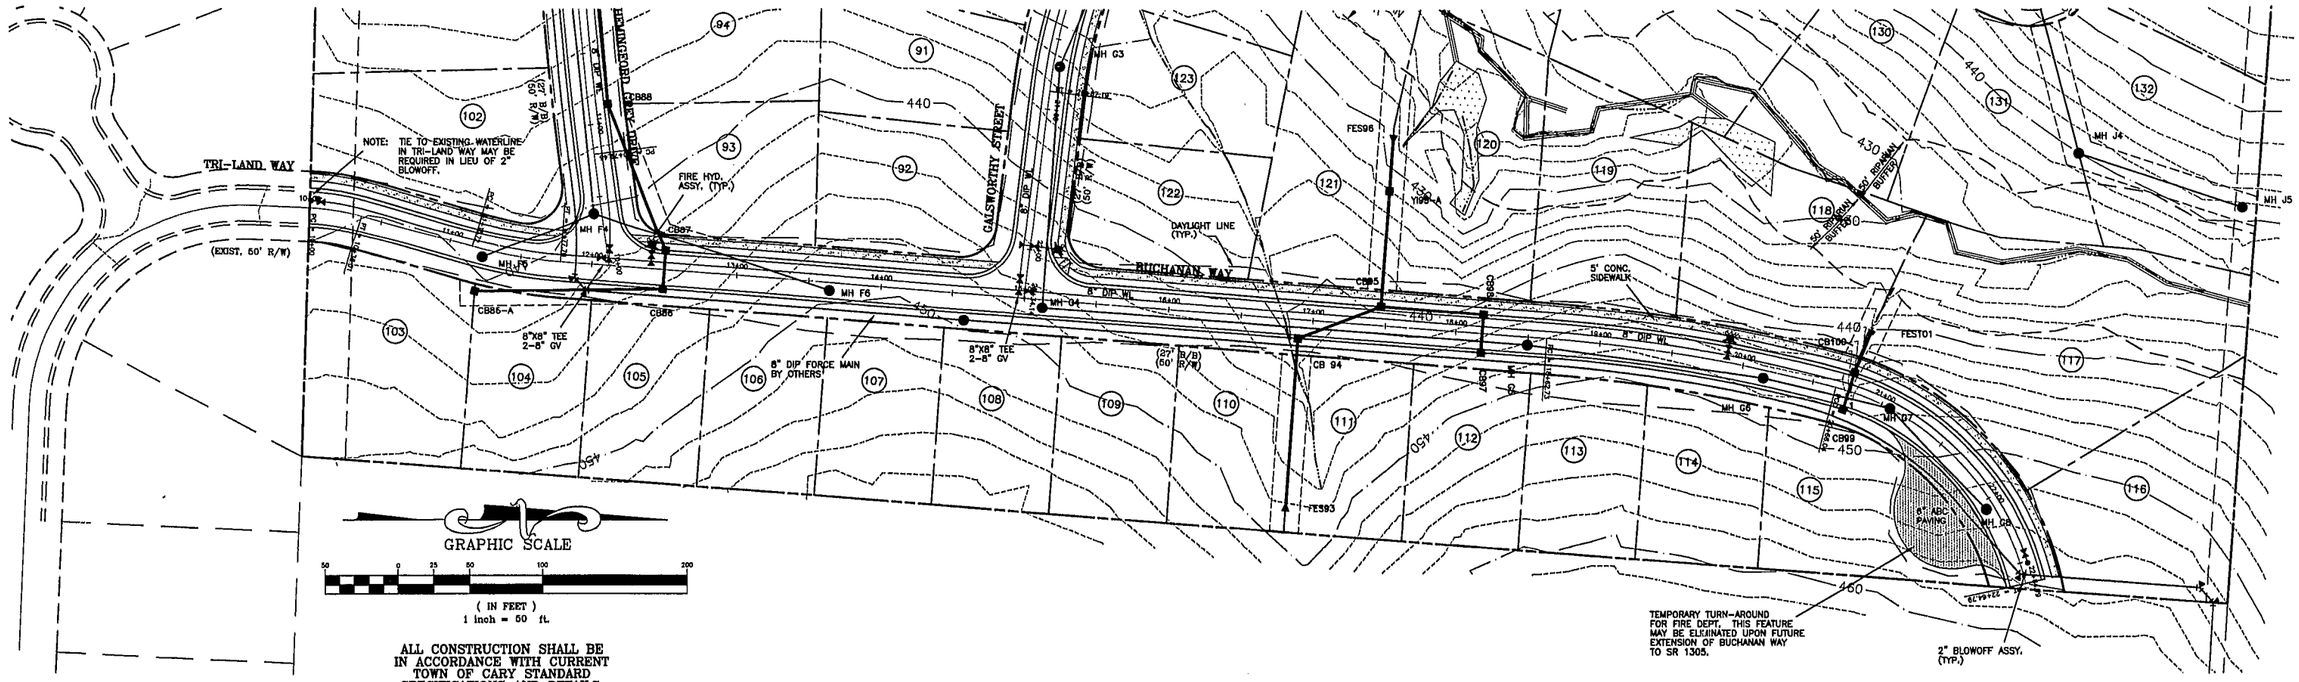

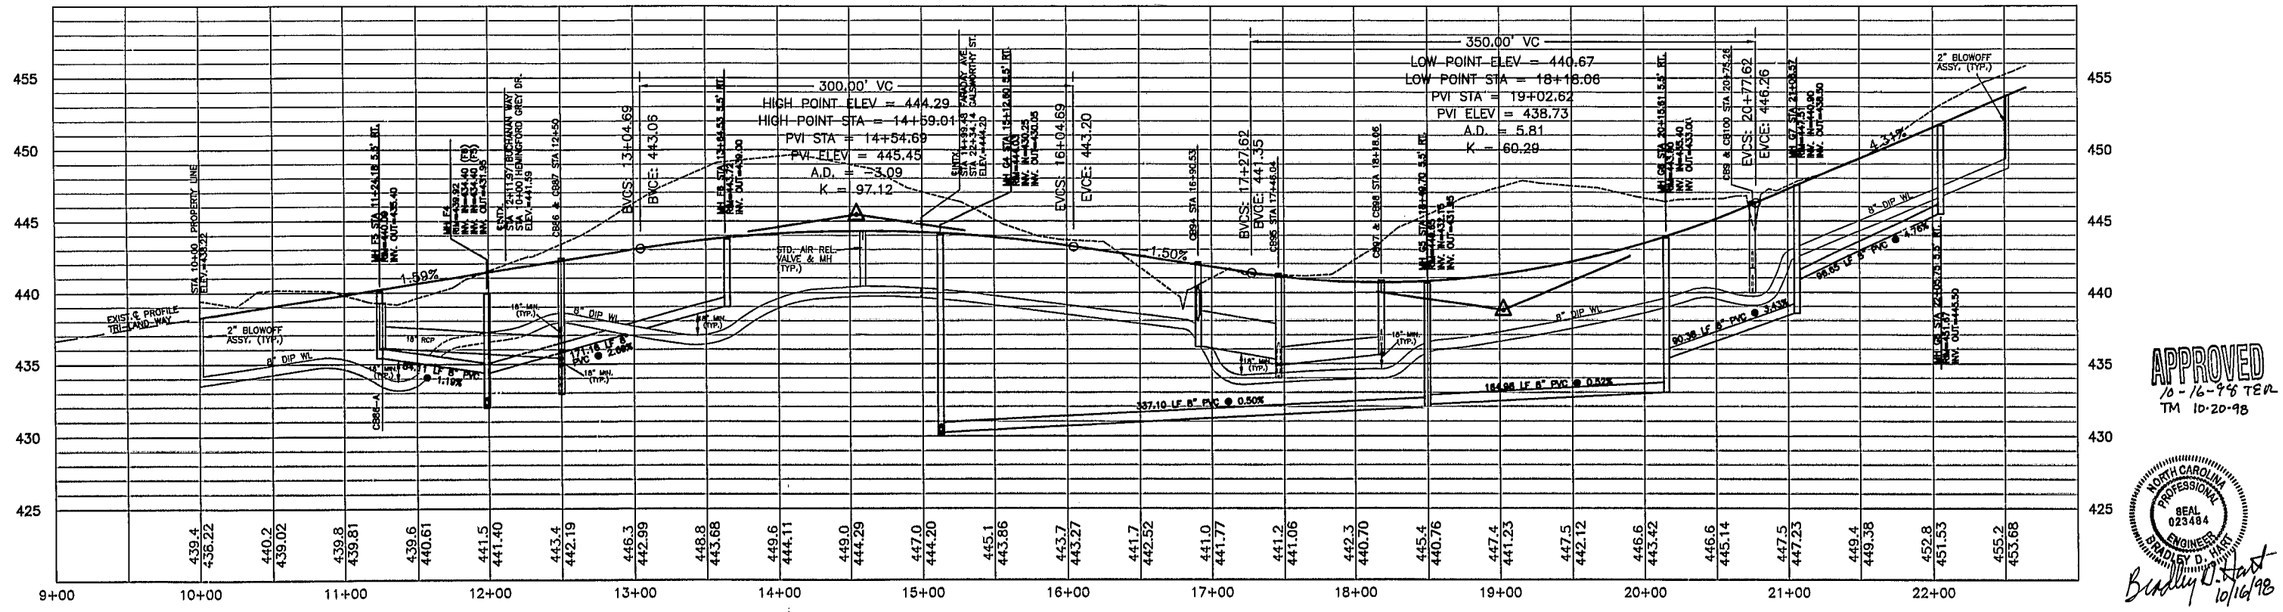

APPROVED
10-16-98 TEM
TM 10-20-98

NORTH CAROLINA PROFESSIONAL ENGINEER SEAL 023484 BRADLEY D. HART

Bradley D. Hart 10/16/98

Withers & Ravenel
Engineering and Surveying, Inc.
111 MacKenan Drive, Cary NC 27511 Phone: 919-469-3340 Fax: 919-467-6008

Revisions			
No.	Description	Date	By
1.	PER TOC 1st REVIEW	8/24/98	BDH

COTSWOLD – PHASE III
CARY, NC

BUCHANAN WAY
PLAN & PROFILE

Designer W&R		Scale	1"=50'
Drawn By BDH		Date	7/16/98
Checked By JEC		Job No.	98174

CAD File
Sheet No. 7 of .