© JERRY TURNER & ASSOCIATES, INC. THIS DOCUMENT IS THE PROPERTY OF JERRY TURNER & ASSOCIATES. ALL RIGHTS ARE RESERVED AND ANY POSSESSION, REPRODUCTION, OR OTHER USE OF THIS DOCUMENT WITHOUT THE PRIOR PERMISSION OF JERRY TURNER & ASSOCIATES IS EXPRESSLY PROHIBITED.

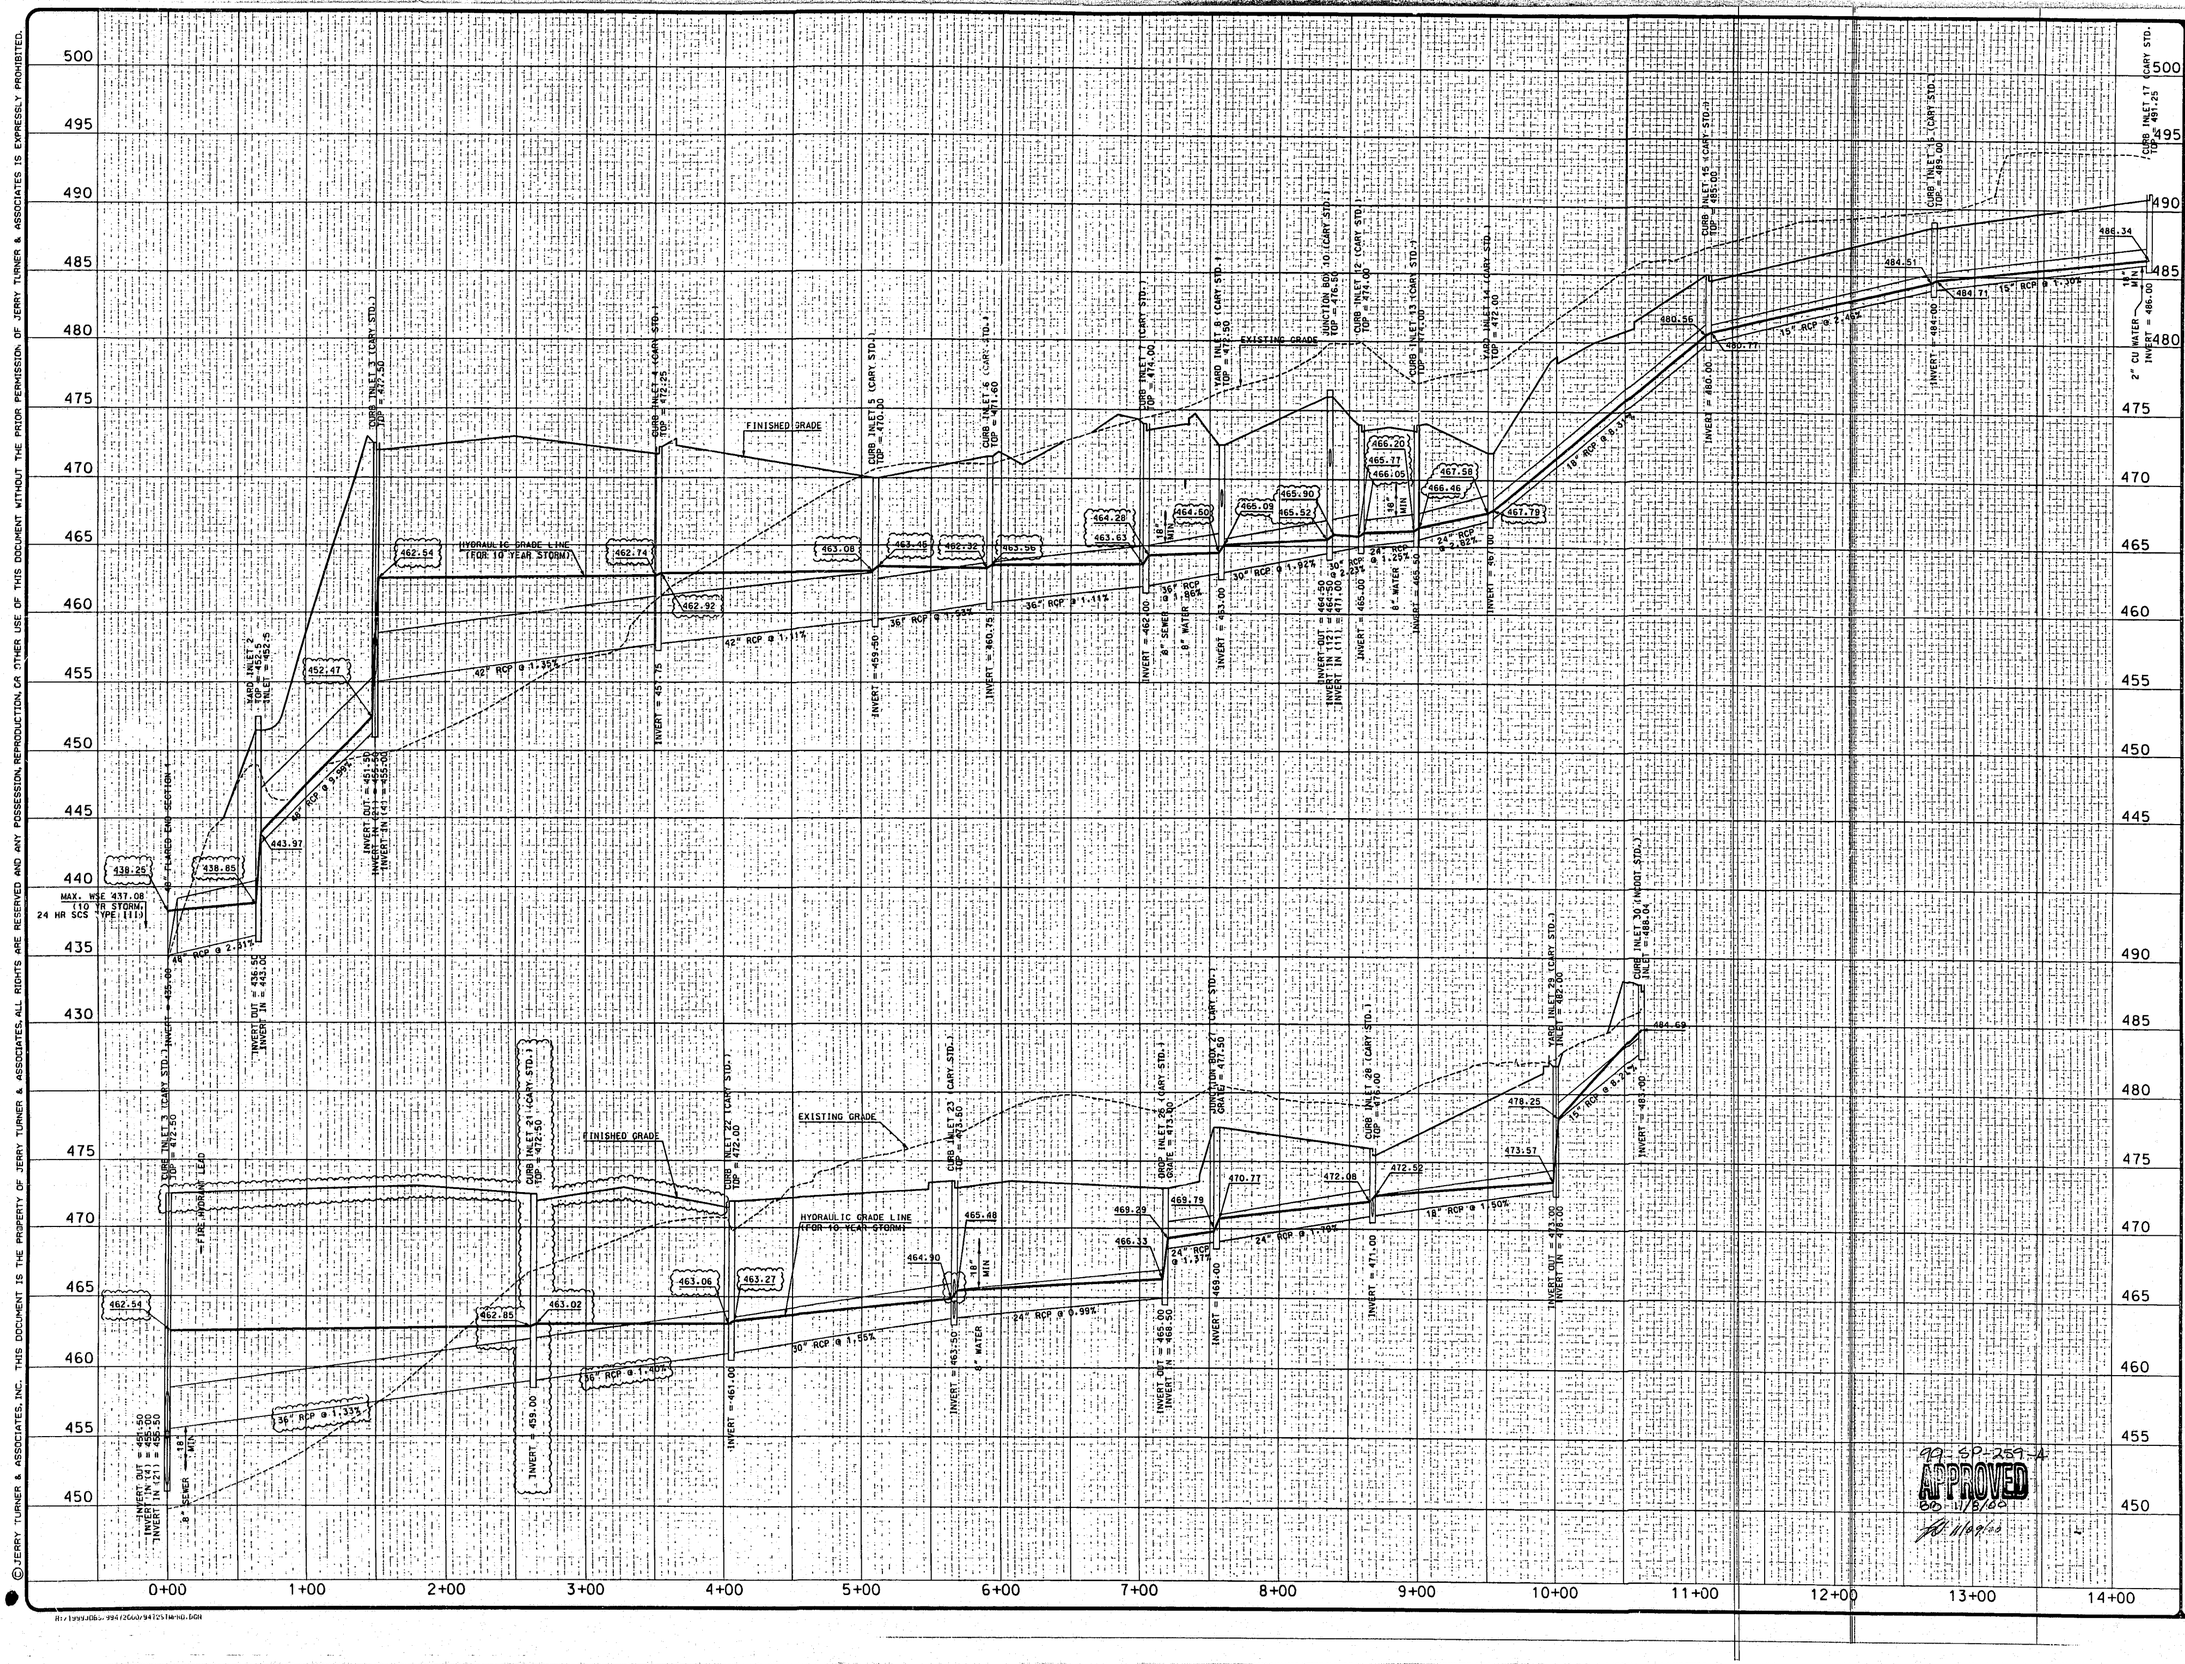

JERRY TURNER & ASSOCIATES, INC.
Landscape Architecture
Land Planning
Environmental Design

905 Jones Franklin Road
Raleigh, North Carolina 27606
(919) 851-7150 fax. (919) 851-7547

277 S.E. 5th Avenue
Delray Beach, Florida 33483
(561) 276-0453 fax. (561) 272-7593

PROJECT

CROSSROADS FORD SERVICE CENTER

1660 PINEY PLAINES ROAD
CARY, NORTH CAROLINA

BNK
BASS, NIXON, & KENNEDY, INC.
CONSULTING ENGINEERS
7416 CHAPEL HILL ROAD
RALEIGH, NC 27607
PHONE: (919)851-4422
FAX: (919)851-8968

REVISIONS
APRIL 17, 2000 (SHEET ADDED)
MAY 15, 2000
SEPTEMBER 18, 2000
OCTOBER 2, 2000

DRAWN	*CHECKED*
BGB	WHM
SCALE	*DATE*
1" = 50'	12/0699

TITLE

STORM SEWER PROFILES (1 of 2)

FILE NO. *JOB NO.*
JTA # 2351.02
BNK # 99472000

SEAL *SHEET NO.*

SP-259-A
APPROVED
DO 11/8/00
11/8/00

NORTH CAROLINA REGISTERED PROFESSIONAL ENGINEER SEAL 20072 JOHN W. MITCHELL, JR.
9/20/00

SITE-12

R:\1999\JOBS\99472000\99472STM2D.DGN