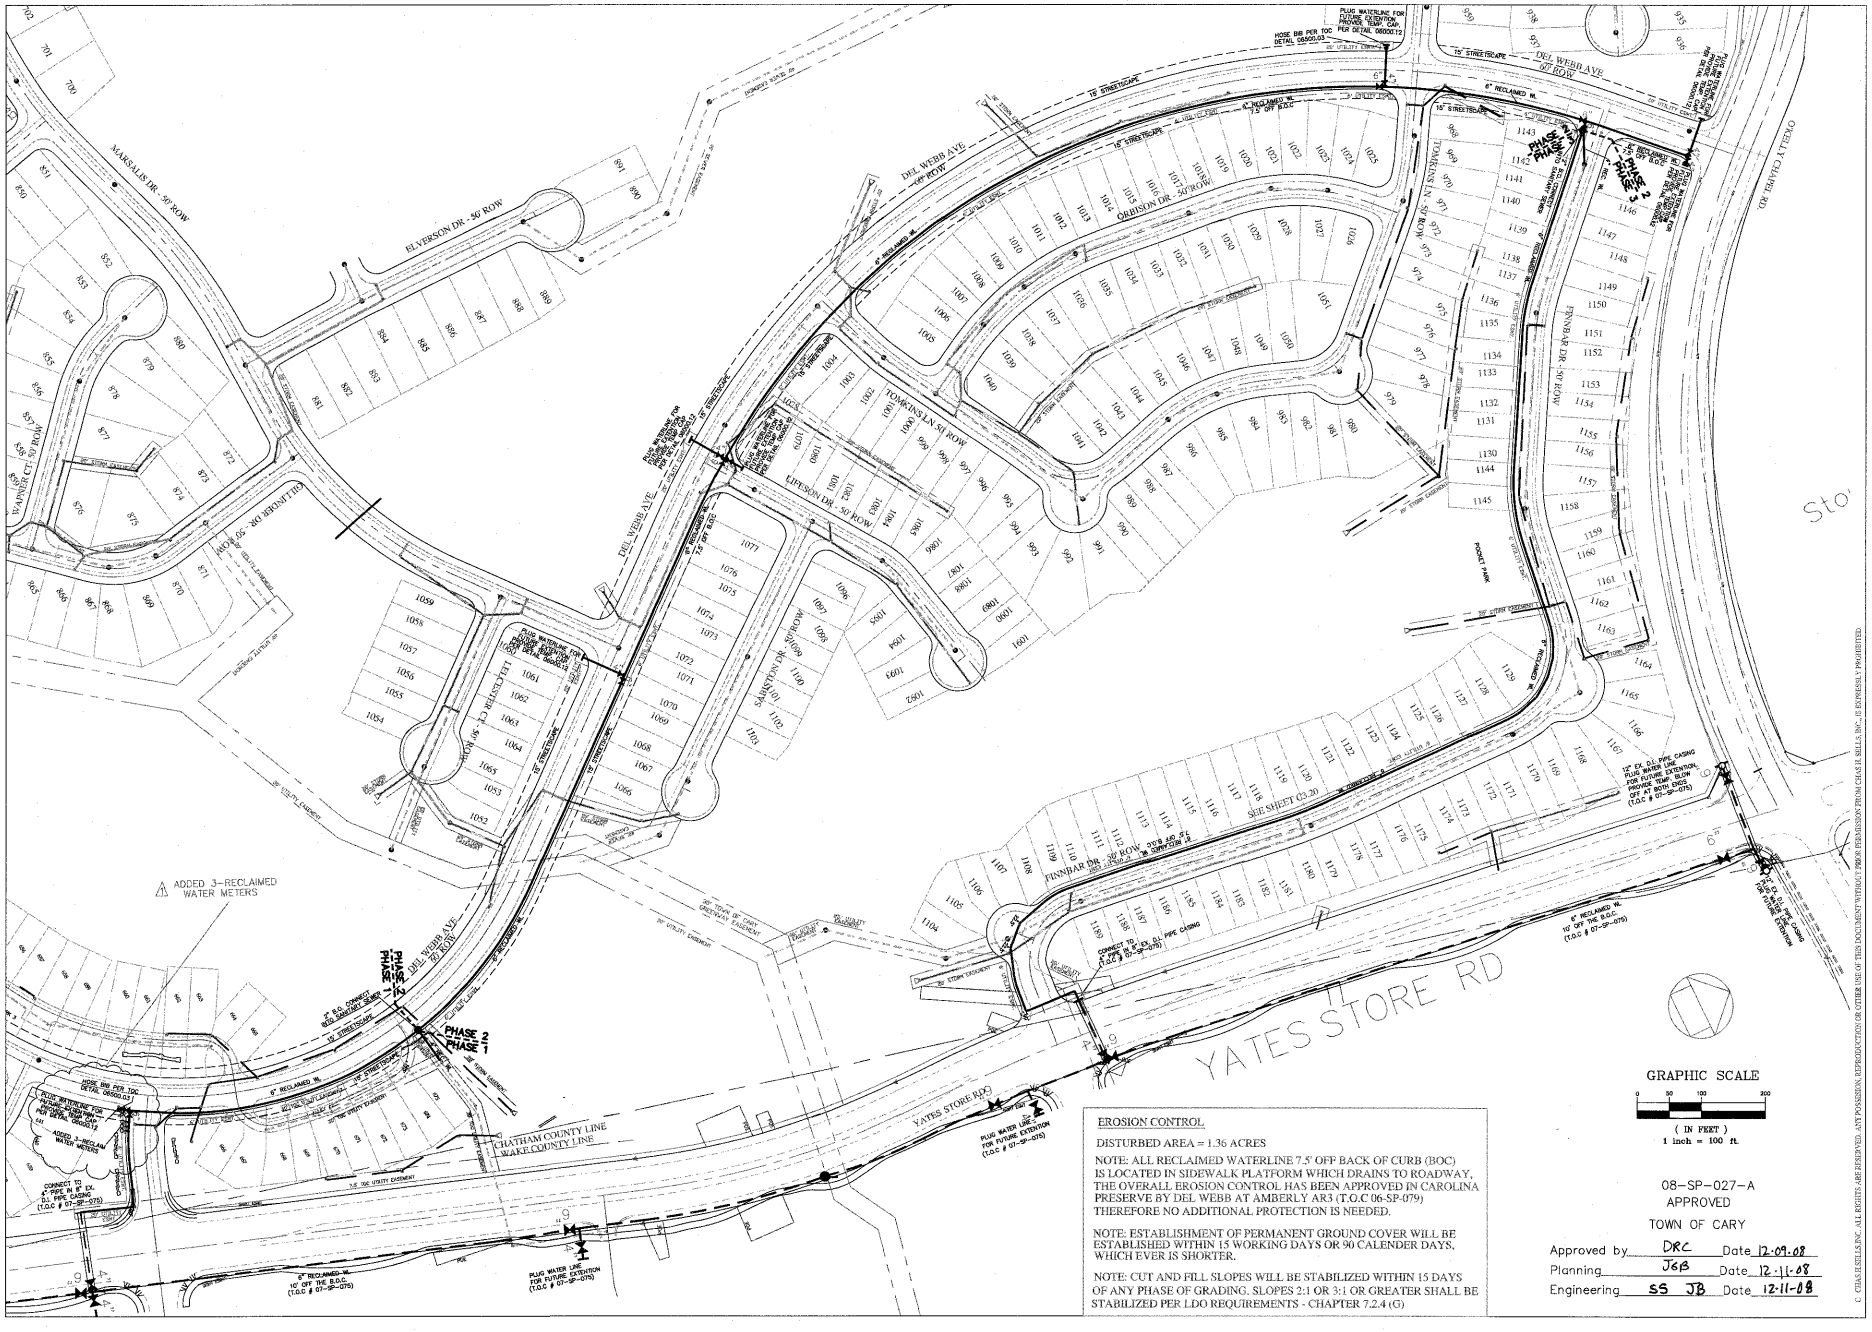

EROSION CONTROL

DISTURBED AREA = 1.36 ACRES

NOTE: ALL RECLAIMED WATERLINE 7.5' OFF BACK OF CURB (BOC) IS LOCATED IN SIDEWALK PLATFORM WHICH DRAINS TO ROADWAY, THE OVERALL EROSION CONTROL HAS BEEN APPROVED IN CAROLINA PRESERVE BY DEL WEBB AT AMBERLY AR3 (T.O.C 06-SP-079) THEREFORE NO ADDITIONAL PROTECTION IS NEEDED.

NOTE: ESTABLISHMENT OF PERMANENT GROUND COVER WILL BE ESTABLISHED WITHIN 15 WORKING DAYS OR 90 CALENDER DAYS, WHICH EVER IS SHORTER.

NOTE: CUT AND FILL SLOPES WILL BE STABILIZED WITHIN 15 DAYS OF ANY PHASE OF GRADING. SLOPES 2:1 OR 3:1 OR GREATER SHALL BE STABILIZED PER LDO REQUIREMENTS - CHAPTER 7.2.4 (G)

GRAPHIC SCALE

0 50 100 200

(IN FEET)

1 inch = 100 ft.

08-SP-027-A
APPROVED
TOWN OF CARY

Approved by DRC Date 12-09-08
Planning JGB Date 12-11-08
Engineering SS JB Date 12-11-08

CHAS. H. SELLS, INC.
Consulting Engineers • Surveyors & Professional Planners
15401 Weston Parkway
Suite 100
Cary, NC 27513
Tel: 919-678-0035
Fax: 919-678-0206
www.chshsells.com

NORTH CAROLINA PROFESSIONAL SEAL 024627 ENGINEER DONALD A. SEVER 12/4/08

RELEASED FOR CONSTRUCTION

DEL WEBB RECLAIMED WATERLINE

Cary, NC

Pulte Homes Corporation
801 Corporate Center Drive, Suite 118
Raleigh, NC 27607

REVISIONS	
1	ADDED 3 - RECLAIMED WATER METERS 11/13/2008

PROJECT #: 06-4050 DATE: 07/25/08

DRAWN BY: MB CHECKED BY: DS

TITLE
OVERALL SITE PLAN

SHEET
C1.0

© CHAS.H.SELLS,INC. ALL RIGHTS ARE RESERVED. ANY POSSESSION, REPRODUCTION OR OTHER USE OF THIS DOCUMENT WITHOUT PRIOR PERMISSION FROM CHAS.H. SELLS, INC. IS EXPRESSLY PROHIBITED.