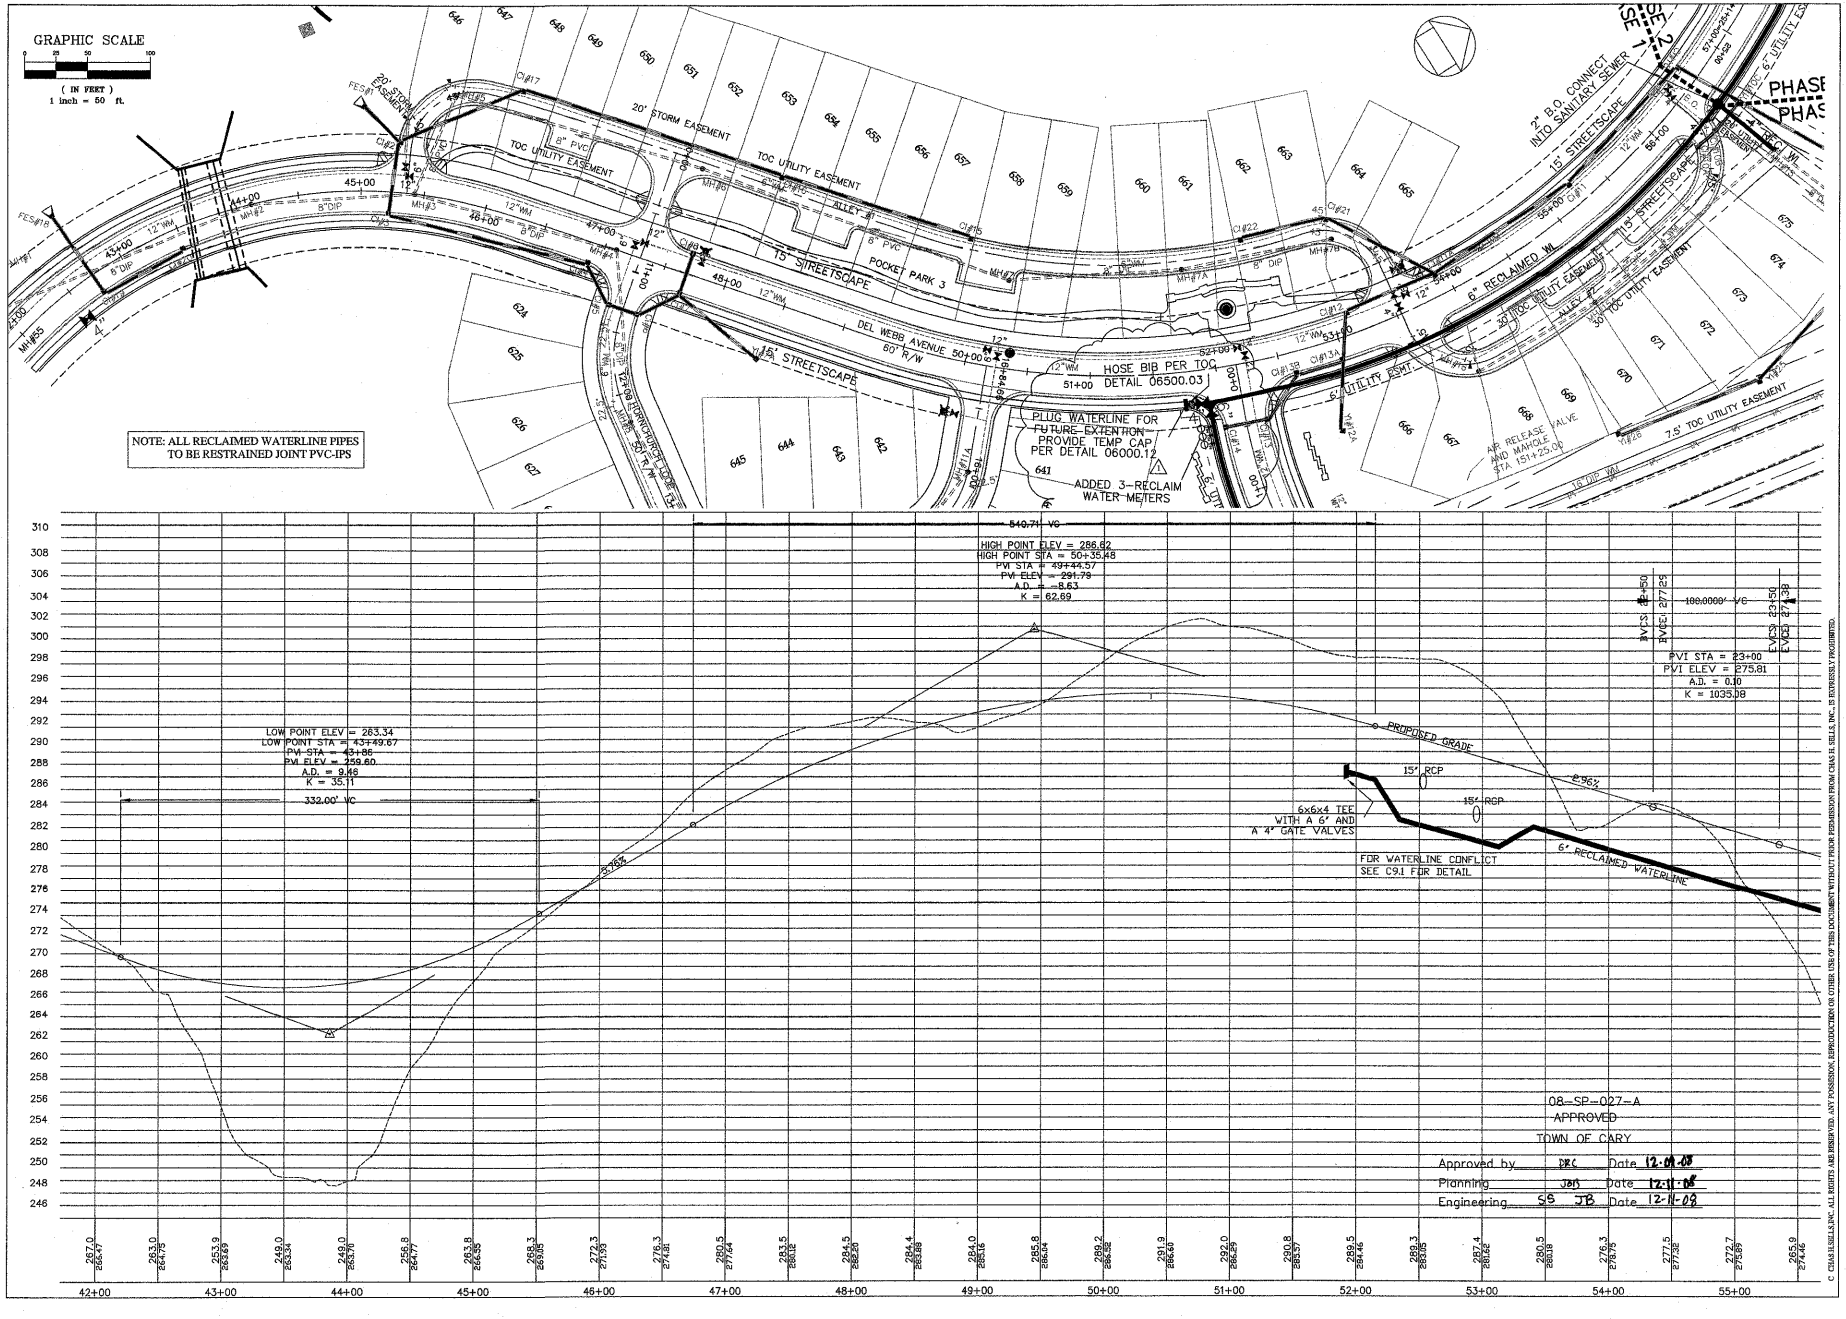

CHAS. H. SELLS, INC.
Consulting Engineers, Surveyors & Photogrammetrists
15401 Weston Parkway
Suite 100
Cary, NC 27513
Tel: 919-677-0035
Fax: 919-677-0206
www.chsellsinc.com

NORTH CAROLINA PROFESSIONAL SEAL 024527 ENGINEER DONALD A. SEVIER
11/03

RELEASED FOR CONSTRUCTION

DEL WEBB RECLAIMED WATERLINE

Cary, NC

Pulte Homes Corporation
801 Corporate Center Drive, Suite 118
Raleigh, NC 27607

REVISIONS
1 ADDED 3 - RECLAIMED METERS 11/3/08

PROJECT #: 06-4050 DATE: 07/25/08
DRAWN BY: MB CHECKED BY: DS

TITLE
DEL WEBB AVE
PLAN AND PROFILE

SHEET
C3.0

© CHAS H SELLS, INC. ALL RIGHTS ARE RESERVED. ANY POSSESSION, REPRODUCTION OR OTHER USE OF THIS DOCUMENT WITHOUT PRIOR PERMISSION FROM CHAS H. SELLS, INC. IS EXPRESSELY PROHIBITED.