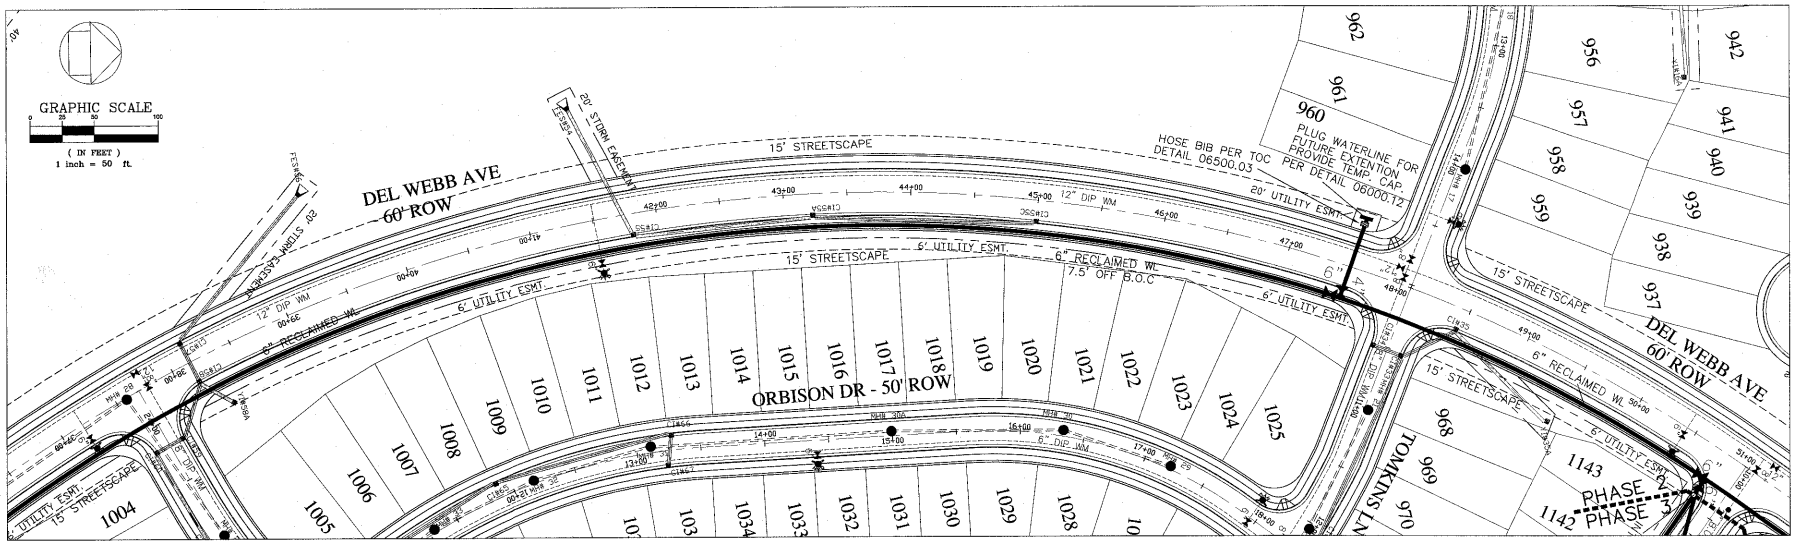

NOTE: ALL RECLAIMED WATERLINE PIPES TO BE RESTRAINED JOINT PVC-IPS

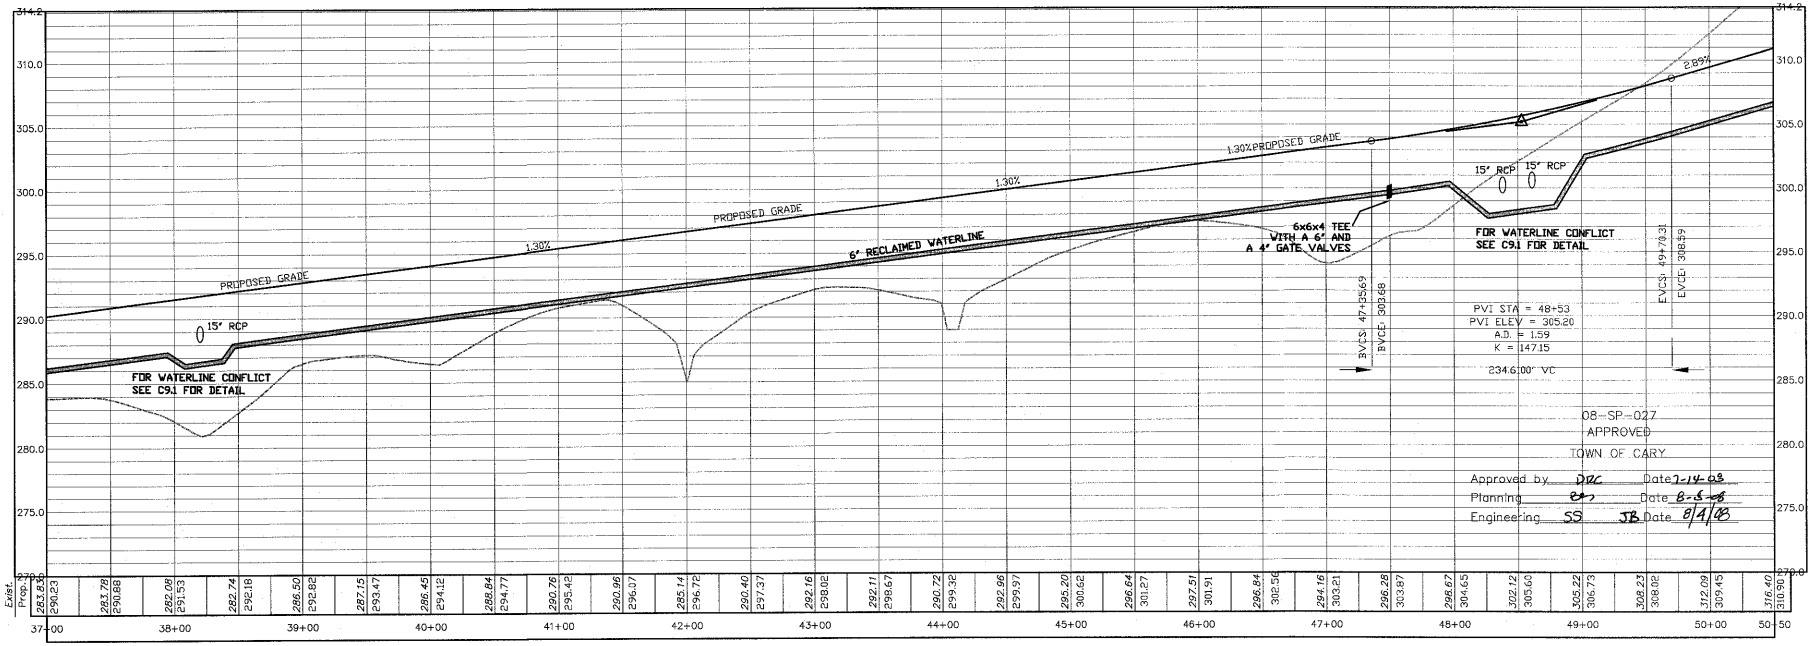

© CHAS.H.SELLS,INC. ALL RIGHTS ARE RESERVED. ANY PERMISSION, REPRODUCTION OR OTHER USE OF THIS DOCUMENT WITHOUT PRIOR PERMISSION FROM CHAS.H. SELLS, INC., IS EXPRESSLY PROHIBITED.

CHAS. H. SELLS, INC.
Consulting Engineers, Surveyors & Photogrammetrists
15401 Weston Parkway
Suite 100
Cary, NC 27513
Tel: 919-678-0035
Fax: 919-678-0206
www.chashsells.com

NORTH CAROLINA PROFESSIONAL SEAL 024627 ENGINEER DONALD A. SEVER 7/25/08

RELEASED FOR CONSTRUCTION

DEL WEBB RECLAIMED WATERLINE

Cary, NC

Pulte Homes Corporation
801 Corporate Center Drive, Suite 118
Raleigh, NC 27607

REVISIONS

PROJECT #: 06-4050 DATE: 07/25/08

DRAWN BY: MB CHECKED BY: DS

TITLE
DEL WEBB AVE
PLAN AND PROFILE

SHEET
C3.2