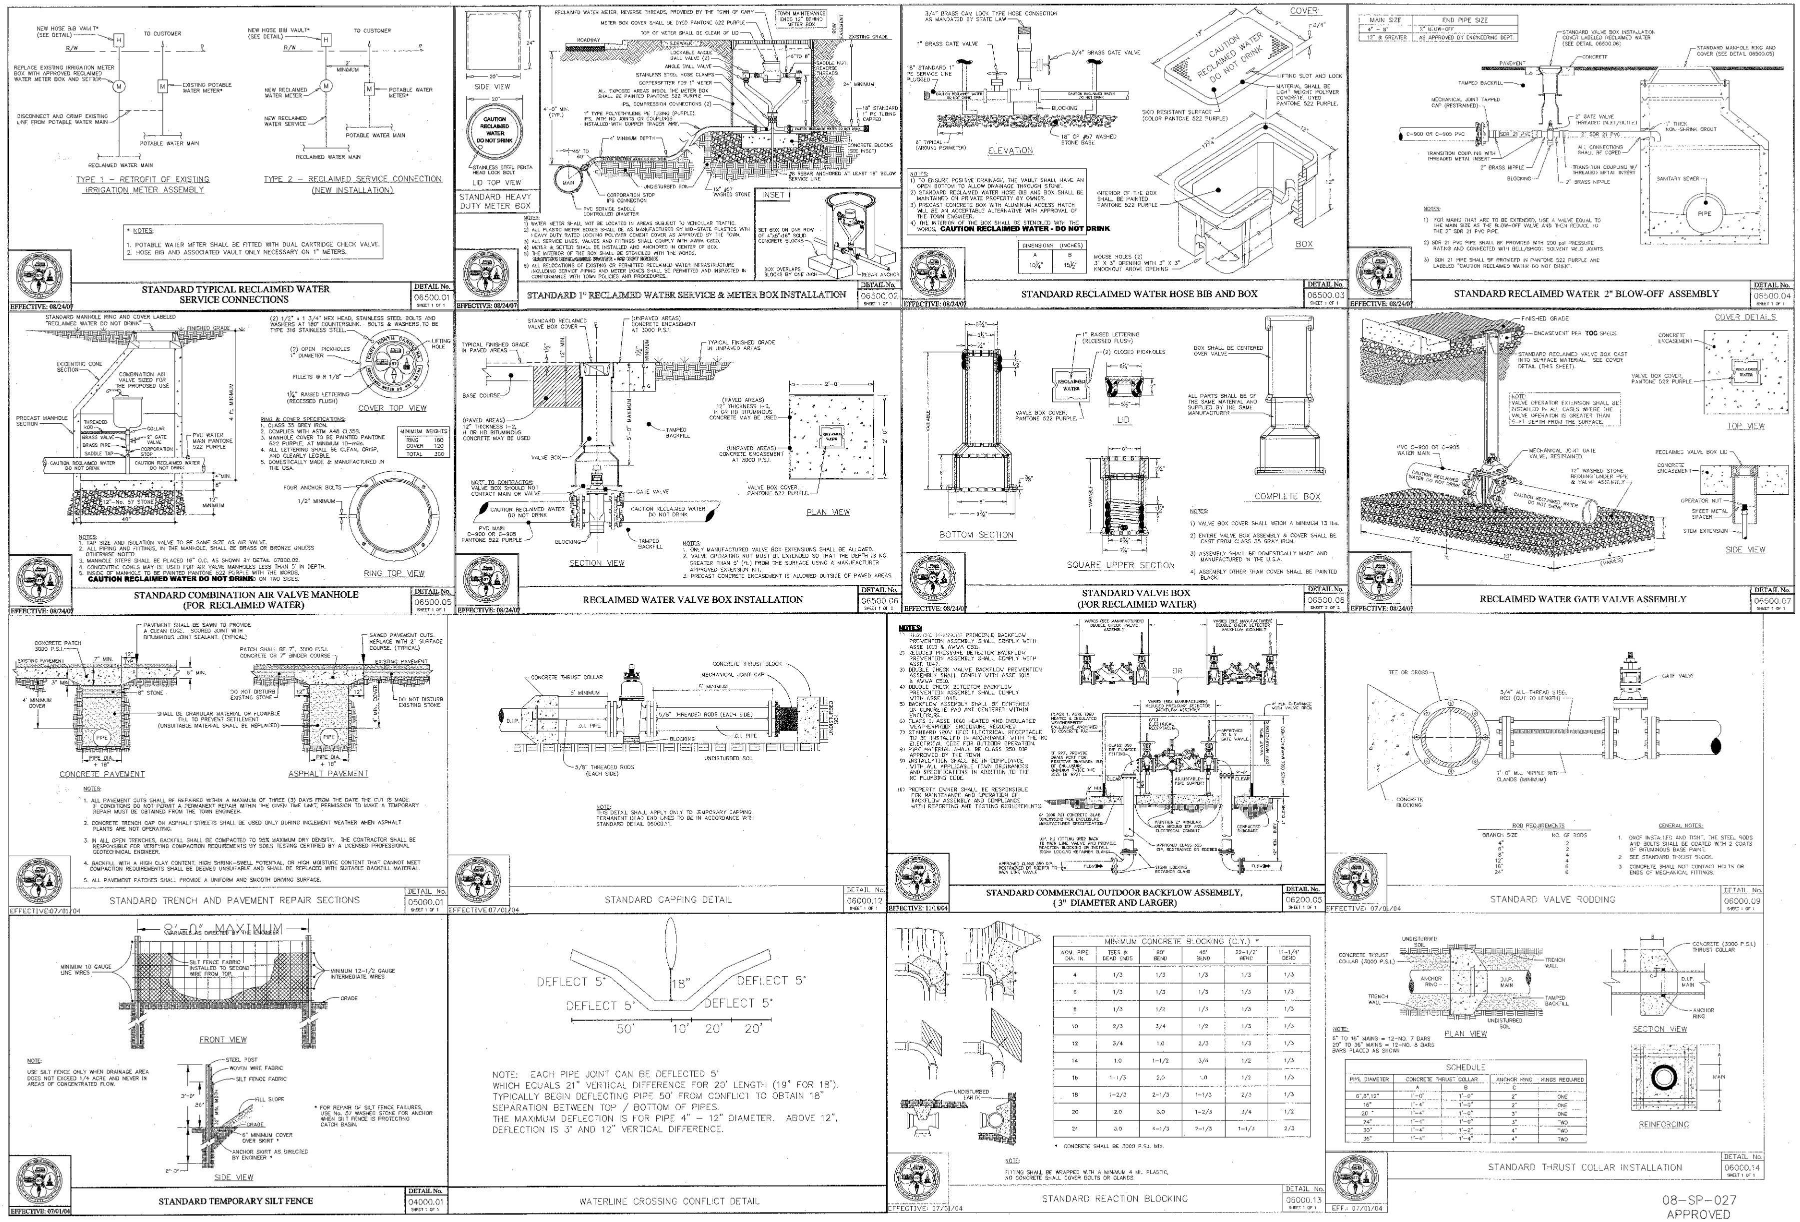

08-SP-027
APPROVED
TOWN OF CARY

Approved by DRG Date 7-14-08
Planning Date 8-8-08
Engineering SS JB Date 8/4/08

CHAS. H. SELLS, INC.

Civil Engineering, Surveying and Planning

15401 Weston Parkway
Suite 100
Cary, NC 27513
Tel: 919-678-0035
Fax: 919-678-0206
www.chashsells.com

NORTH CAROLINA PROFESSIONAL SEAL 024627 ENGINEER DONALD A. SEVER

RELEASED FOR CONSTRUCTION

DEL WEBB RECLAIMED WATER LINE

Cary, NC

Pulte Homes Corporation
801 Corporate Center Drive, Suite 118
Raleigh, NC 27607

REVISIONS

PROJECT #: 06-4050 DATE: 07/25/08

DRAWN BY: MB CHECKED BY: DS

TITLE

WATERLINE DETAILS

SHEET

C9.1

© CHAS H.SELLS,INC. ALL RIGHTS ARE RESERVED. ANY POSSESSION, REPRODUCTION OR OTHER USE OF THIS DOCUMENT WITHOUT PRIOR PERMISSION FROM CHAS H. SELLS, INC. IS EXPRESSLY PROHIBITED.