PLATT 1-SINGLE PLAN AND PROFILE-FULL LINE
HIGHWAY PHOTOREAL AID SHEET
PRINTED IN U.S.A.

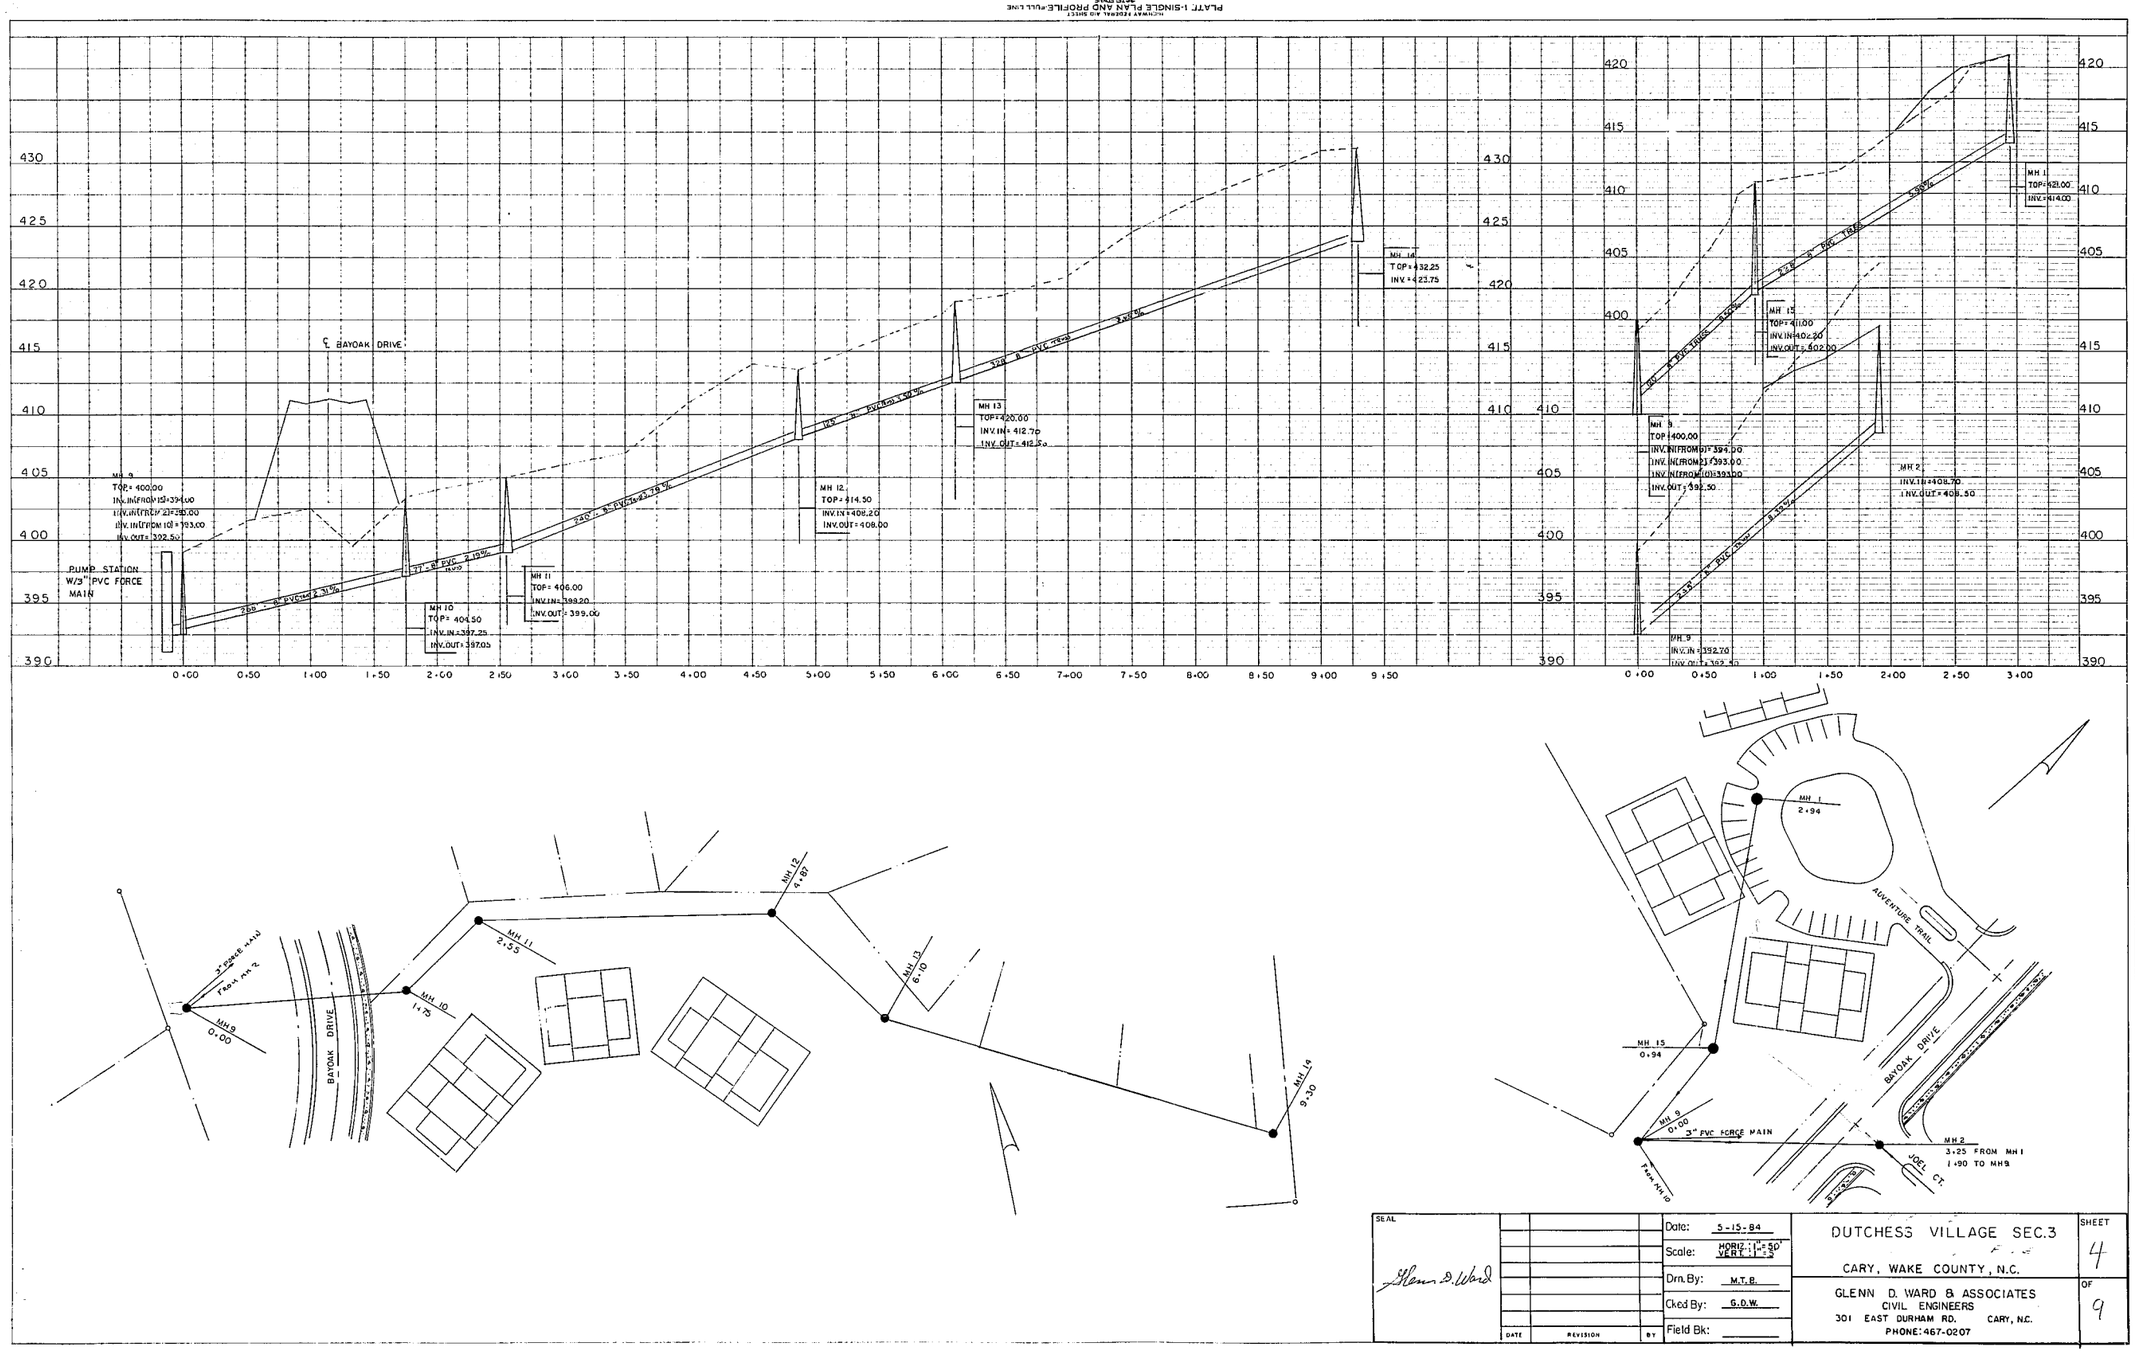

PROFILE
SURVEYED
PLOTTED
NOTE BOOK
No.
STRUCTURE LOCATIONS CHECKED
BY
DATE

PLAN
SURVEYED
PLOTTED
NOTE BOOK
No.
1' OF WAY CHECKED
BY
DATE

SEAL					
Glenn D. Ward				Date: 5-15-84	DUTCHESS VILLAGE SEC.3
				Scale: HORIZ 1"=50' VERT 1"=5'	CARY, WAKE COUNTY, N.C.
				Drn. By: M.T.B.	GLENN D. WARD & ASSOCIATES
				Ckd By: G.D.W.	CIVIL ENGINEERS
	DATE	REVISION	BY	Field Bk:	301 EAST DURHAM RD. CARY, N.C.
					PHONE: 467-0207

SHEET 4 OF 9