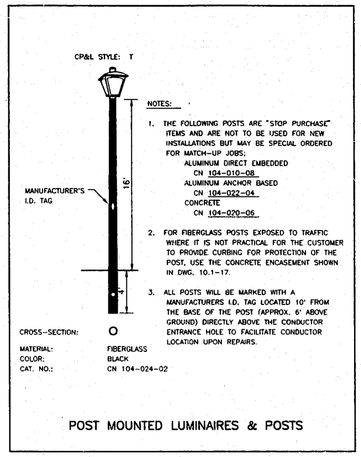

POST MOUNTED LUMINAIRES & POSTS

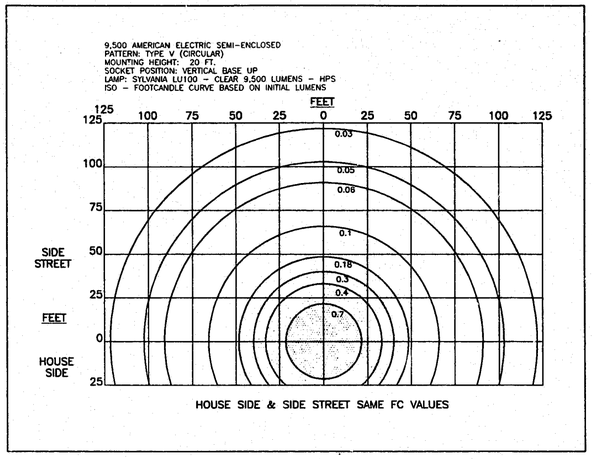

HOUSE SIDE & SIDE STREET SAME FC VALUES

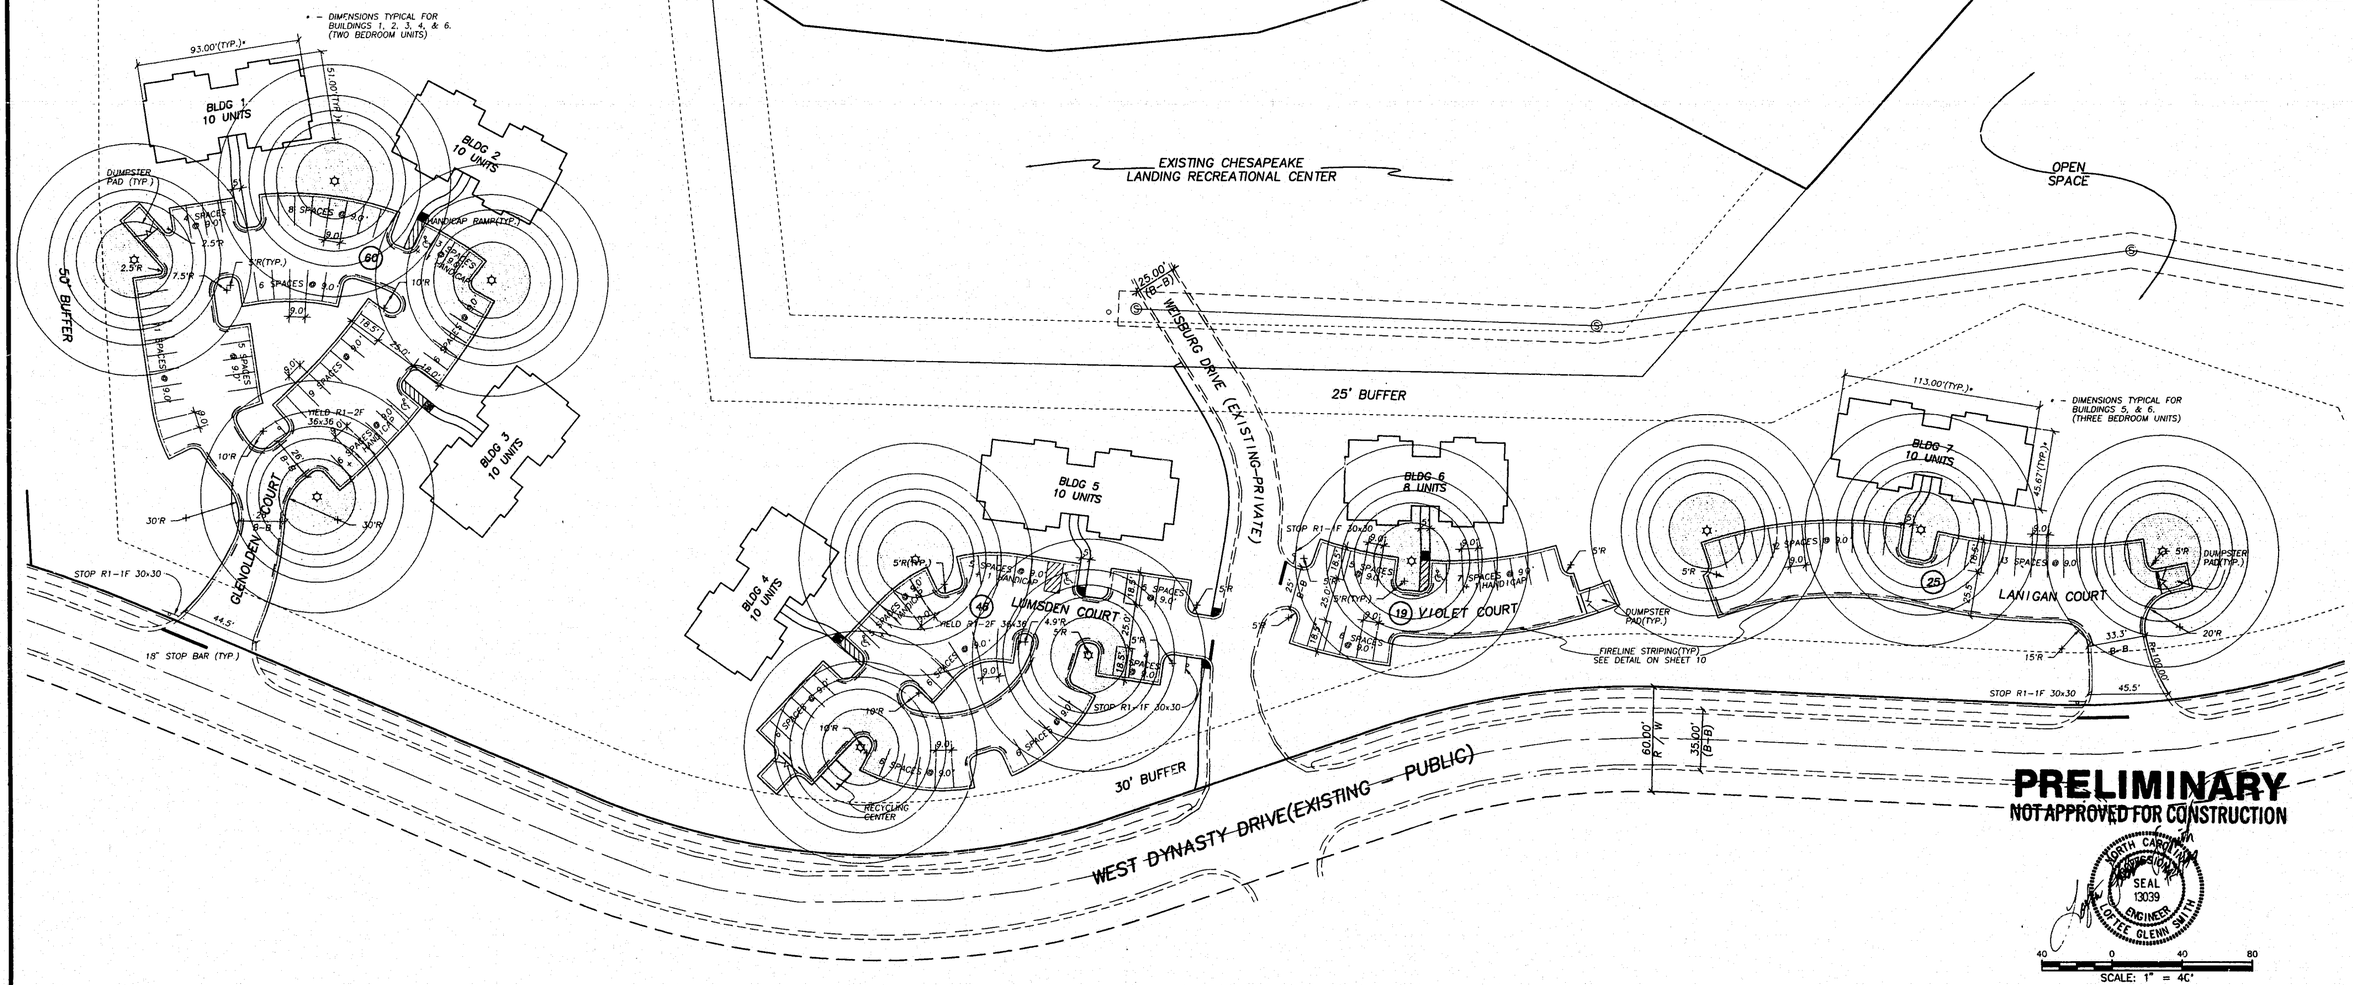

PRELIMINARY
NOT APPROVED FOR CONSTRUCTION

NORTH CAROLINA PROFESSIONAL SEAL 13039 ENGINEER LOFTEE GLENN SMITH

Withers & Ravenel, P.A. CONSULTING ENGINEERS	DYNASTY RIDGE	LIGHTING PLAN

Revisions			
No.	Description	Date	By
1	DEL. COMM. BLDG & EDIT P.LOT	3/31/94	ATB

Designer LGS	Scale 1" = 40'
Drawn By ATB	Date 1/20/94
Checked By LGS	Job No. 93103

CAD File EHC\SHT11
Sheet No. 11 of 11