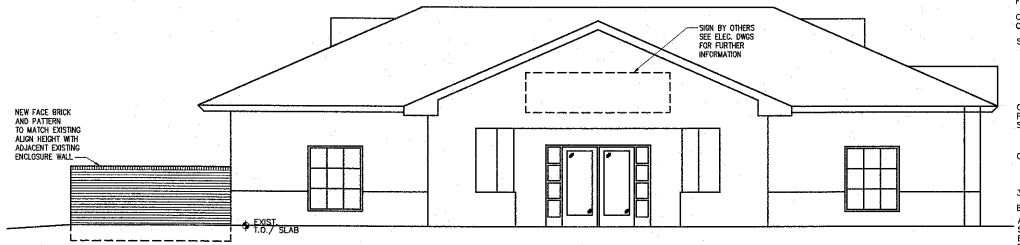

1 A4 **FRONT SIDE ELEVATION**
SCALE: 3/16"" = 1'-0"

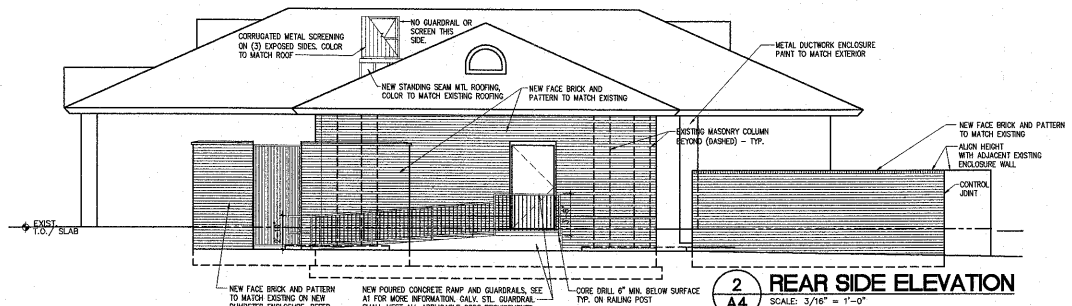

2 A4 **REAR SIDE ELEVATION**
SCALE: 3/16" = 1'-0"

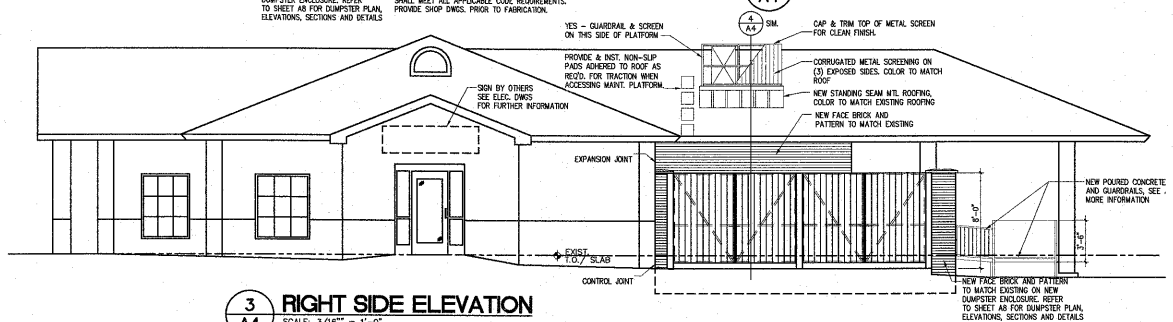

3 A4 **RIGHT SIDE ELEVATION**
SCALE: 3/16"" = 1'-0"

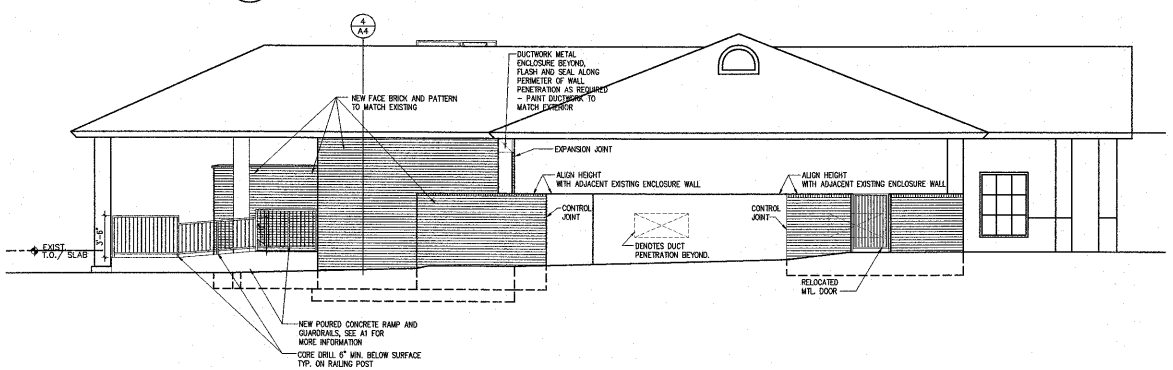

4 A4 **LEFT SIDE ELEVATION**
SCALE: 3/16"" = 1'-0"

NNN NNN **TITLE**
SCALE

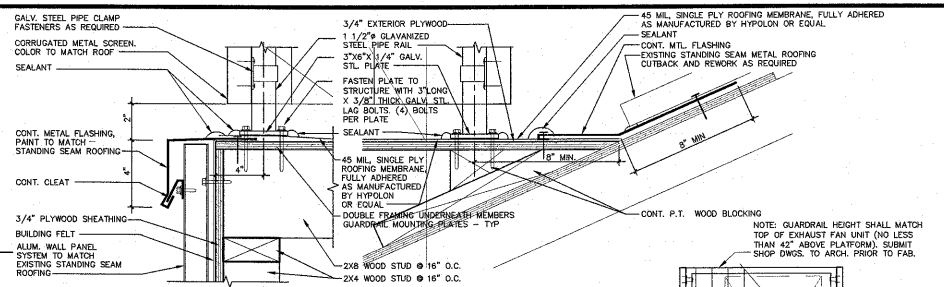

7 A4 **SECTION DETAIL**
SCALE: 3" = 1'-0"

8 A4 **SECTION DETAIL**
SCALE: 3" = 1'-0"

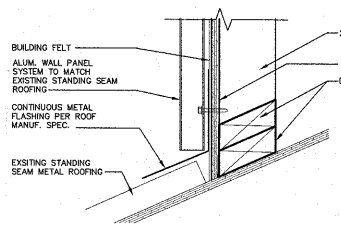

6 A4 **SECTION DETAIL**
SCALE: 3" = 1'-0"

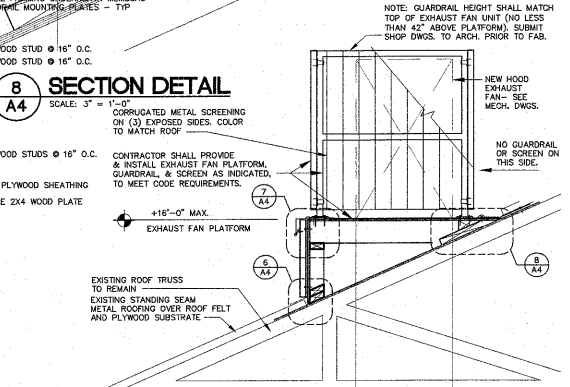

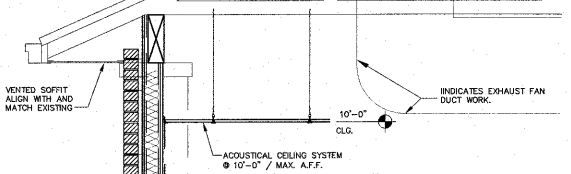

NOTE: EXISTING BRICK VENEER VARIES IN BRICK TYPE, PATTERN AND FINISH. CONTRACTOR SHALL FIELD VERIFY AND MATCH EXISTING. DESIGN INTENT IS FOR ALL NEW WALLS (ADDITION, DUMPSTER ENCLOSURE AND MECH. UNIT SCREEN WALLS) TO MATCH EXISTING CONSTRUCTION

NOTE: NEW EXHAUST FAN MAINT. PLATFORM SHALL BE NO LESS THAN 4' X 7' AND MUST BE LOAD BEARING ACROSS (3) TRUSSES. PLATFORM SHALL BE LOCATED THROUGH VERIFICATION OF EXIST. TRUSSES, AND MAX. ELEV. OF 16 FT. ABOVE GRADE. COORDINATE EFFORT BETWEEN CARPENTERS & MECHANICAL CONTRACTOR.

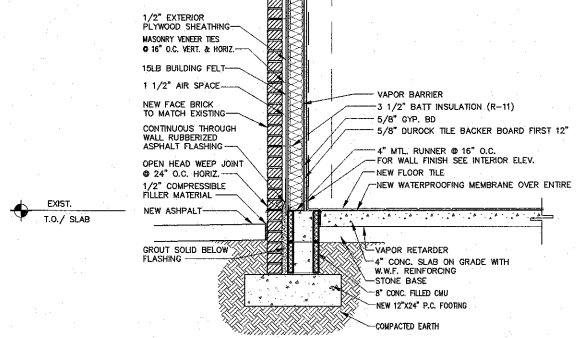

5 A4 **EXISTING EXTERIOR WALL SECTION**
SCALE: 3/4" = 1'-0"

LMHT Project No. 06153

LEE M. MEHER NORTH CAROLINA REGISTERED LANDSCAPE ARCHITECT 3104

Lehmann, Meher Hirst Thornton Associates engineering surveying landscape architecture
2806 Marlton Parkway Durham, North Carolina 27713
Tel: (919) 544-0007 Fax: (919) 544-9399

THESE STANDARD DESIGN DOCUMENTS AND SPECIFICATIONS ARE INSTRUMENTS OF LEHMANN, MEHER HIRST THORNTON ASSOCIATES, P.A. AND ARE NOT TO BE USED IN WHOLE OR IN PART FOR ANY PURPOSE WITHOUT THE WRITTEN CONSENT OF LMHT. ANY UNAUTHORIZED USE OF THESE DOCUMENTS SHALL BE AT THE USER'S SOLE RISK AND WITHOUT LIABILITY TO LMHT. THE USER SHALL INDEMNIFY AND HOLD HARMLESS LMHT FROM ALL CLAIMS, DAMAGES, LOSSES AND EXPENSES ARISING OUT OF OR RESULTING THEREFROM. ANY REUSE OF THESE DOCUMENTS SHALL BE AT THE USER'S SOLE RISK AND THE USER SHALL INDEMNIFY AND HOLD HARMLESS LMHT FROM ALL CLAIMS, DAMAGES, LOSSES AND EXPENSES ARISING OUT OF OR RESULTING THEREFROM.

FIVE GUYS FAMOUS BURGERS AND FRIES

Location: 72 SE MAYNARD ROAD CARY, NORTH CAROLINA

Drawing: EXTERIOR ELEVATIONS

FIVE GUYS FAMOUS BURGERS and FRIES

Revisions

PROJECT DATE 6/26/06

DRAWN BY VA

CHECKED BY SJM

Sheet No. A4

7 OF 13