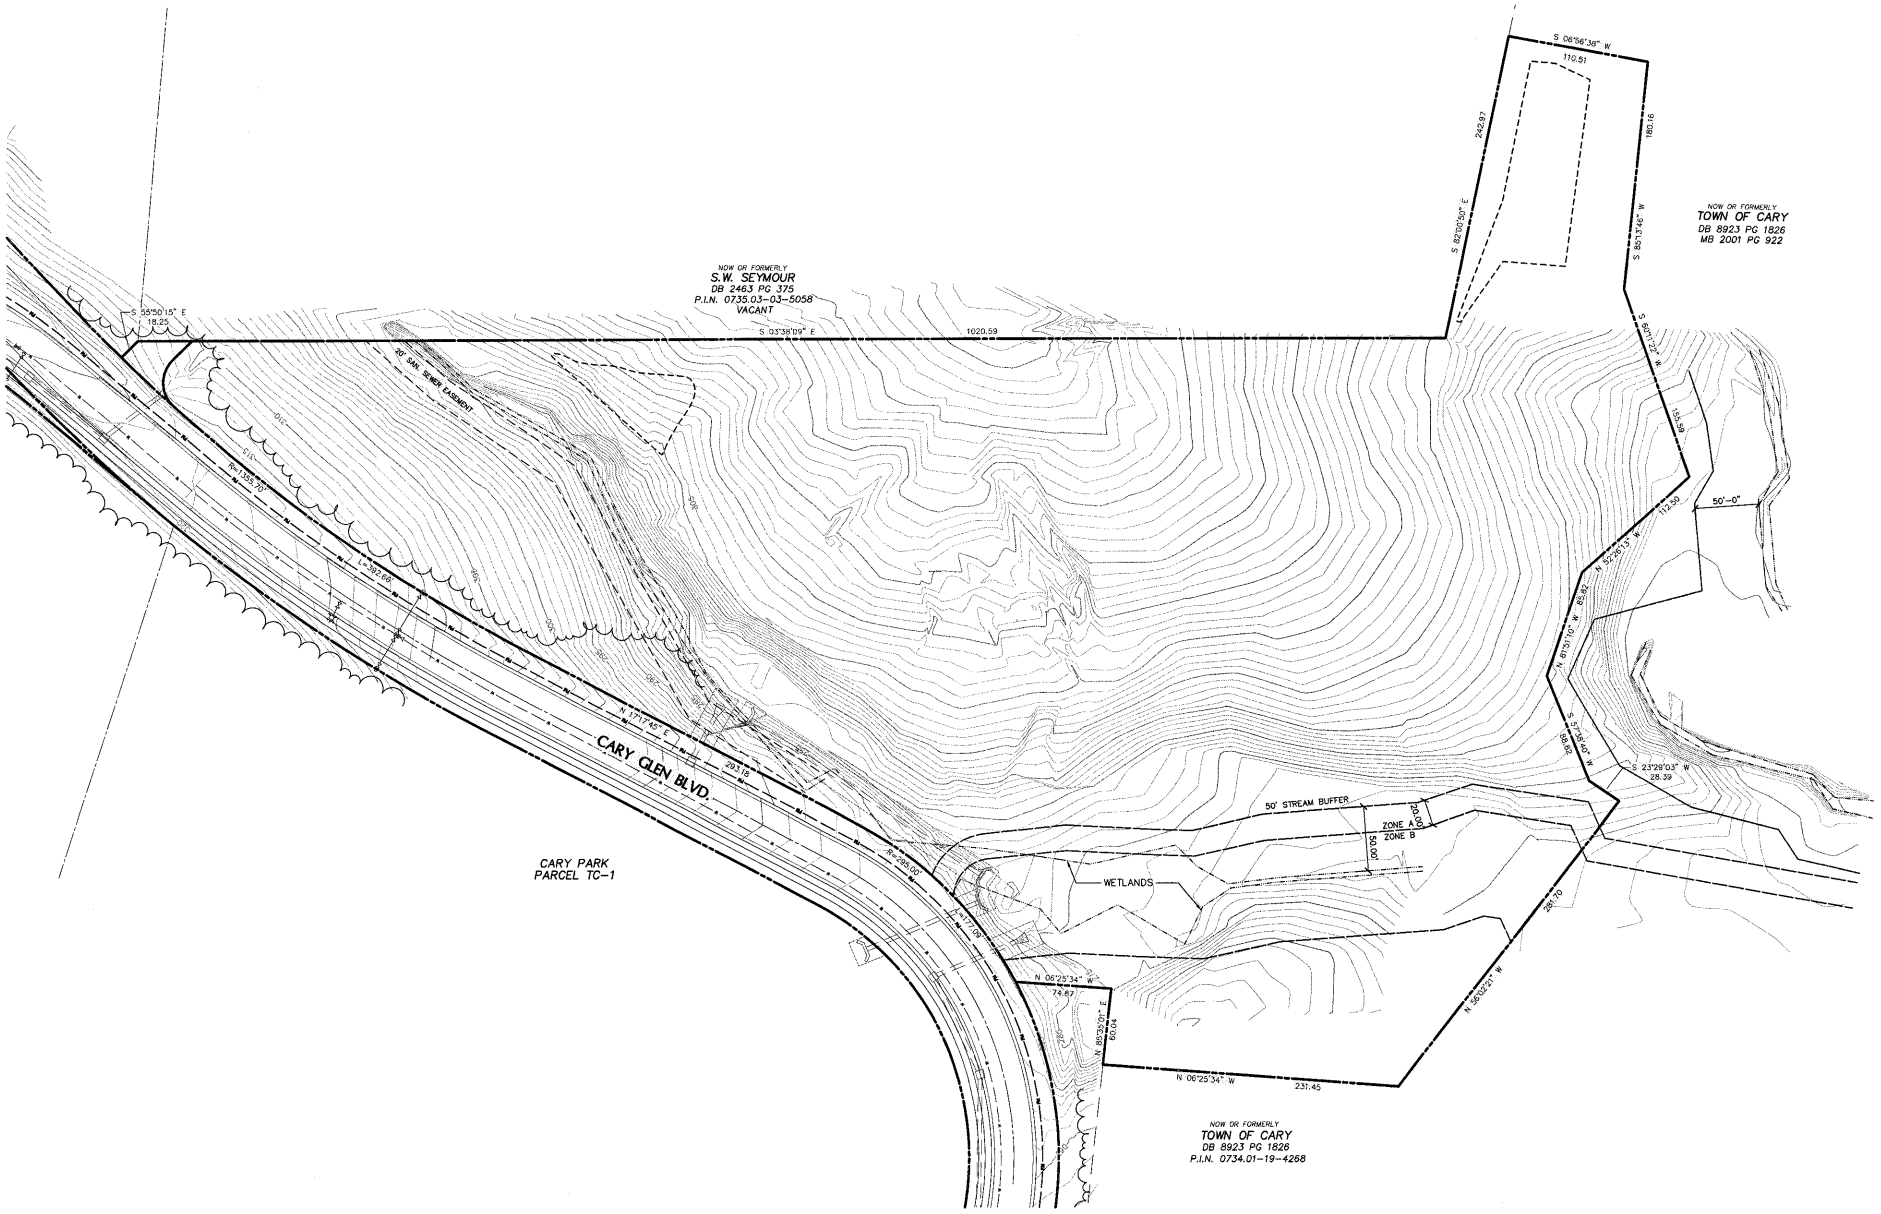

01-SD-012
APPROVED
TOWN OF CARY

Approved by	DRC	Date 5-22-02
Planning	BJS	Date 5-15-02
Engineering	TG	Date 6-12-02

50' 25' 0 50' 100'

JERRY TURNER & ASSOCIATES, INC.

Landscape Architecture
Land Planning
Environmental Design

905 Jones Franklin Road
Raleigh, North Carolina 27606
(919) 851-7150 fax. (919) 851-7547

277 S.E. 5th Avenue
Delray Beach, Florida 33483
(561) 276-0453 fax. (561) 272-7593

PROJECT

THE GROVE AT CARY PARK (PARCEL MR-9)

CARY, NORTH CAROLINA

REVISIONS

3/4/02

DRAWN	CHECKED
RT	LH
SCALE	DATE
1"=50'	11/5/01

TITLE

EXISTING CONDITIONS

FILE NO.	JOB NO.
	1536.35
SEAL	SHEET NO.
	1

©JERRY TURNER & ASSOCIATES, INC. THIS DOCUMENT IS THE PROPERTY OF JERRY TURNER & ASSOCIATES. ALL RIGHTS ARE RESERVED AND ANY POSSESSION, REPRODUCTION, OR OTHER USE OF THIS DOCUMENT WITHOUT THE PRIOR PERMISSION OF JERRY TURNER & ASSOCIATES IS EXPRESSLY PROHIBITED

...rojects\Grove at Cary Park\Submittal 04-27-02\Siteplan2.dwg Tue Apr 16 09:40:29 2002 R Thomas