WALL PROFILE #7

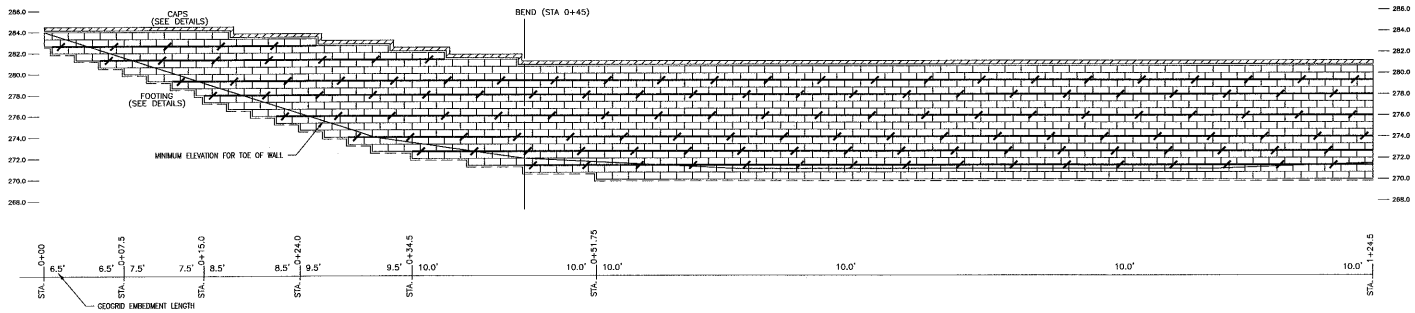

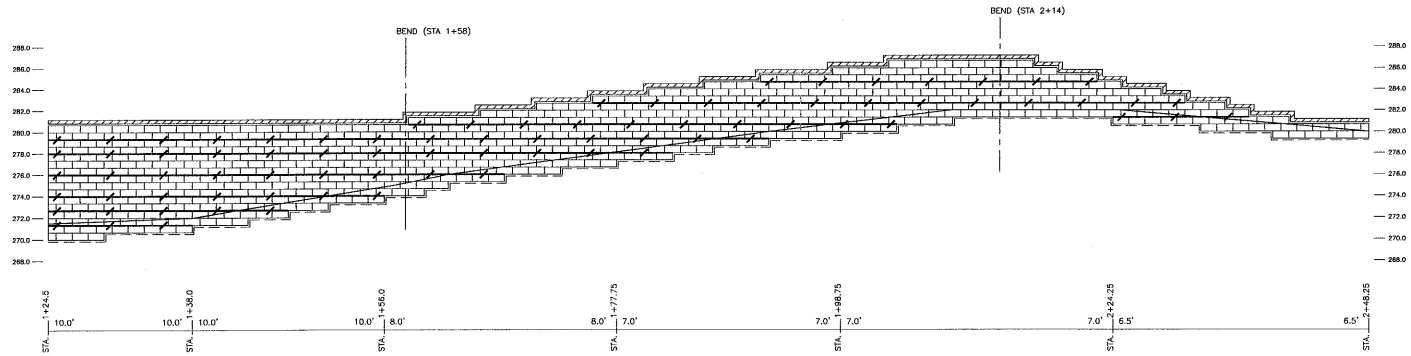

All walls to be hardsplit block in the Keystone (or approved equal) color "Brown"

01-58-012

APPROVED
TOWN OF CARY

Approved by DRC Date 5-22-02
Planning RPD Date 6-19-02
Engineering TS Date 6-12-02

WORLDWIDE ENGINEERING – GEO DIVISION

CONSULTING ENGINEERS & PLANNERS
4090 NORTH HIGHWAY 16
DENVER, NC 28037
PHONE/FAX: (704) 483-5225
EMAIL: mlkiser@bellsouth.com

Michael Kiser 3/25/02

NORTH CAROLINA PROFESSIONAL ENGINEER SEAL 19258 MICHAEL KISER

LEGEND

SYMPAFORCE 35/30-25

HORIZONTAL SCALE 1"=6'

NO.	REVISIONS	DRN	DATE	CHKD	DATE	APPR	DATE
	Revision #1		3/25/02				

DESIGNER: MICHAEL KISER PE

ELEVATION VIEW

THE GROVE @ CARY PARK
RETAINING WALLS
CARY, N.C.

DESIGNED MLK DATE 3/6/02 REVD. DATE
DRAWN JGK DATE 3/6/02 REVD. DATE
CHECKED DATE APPR. DATE
SCALE

SEGMENTAL RETAINING WALL