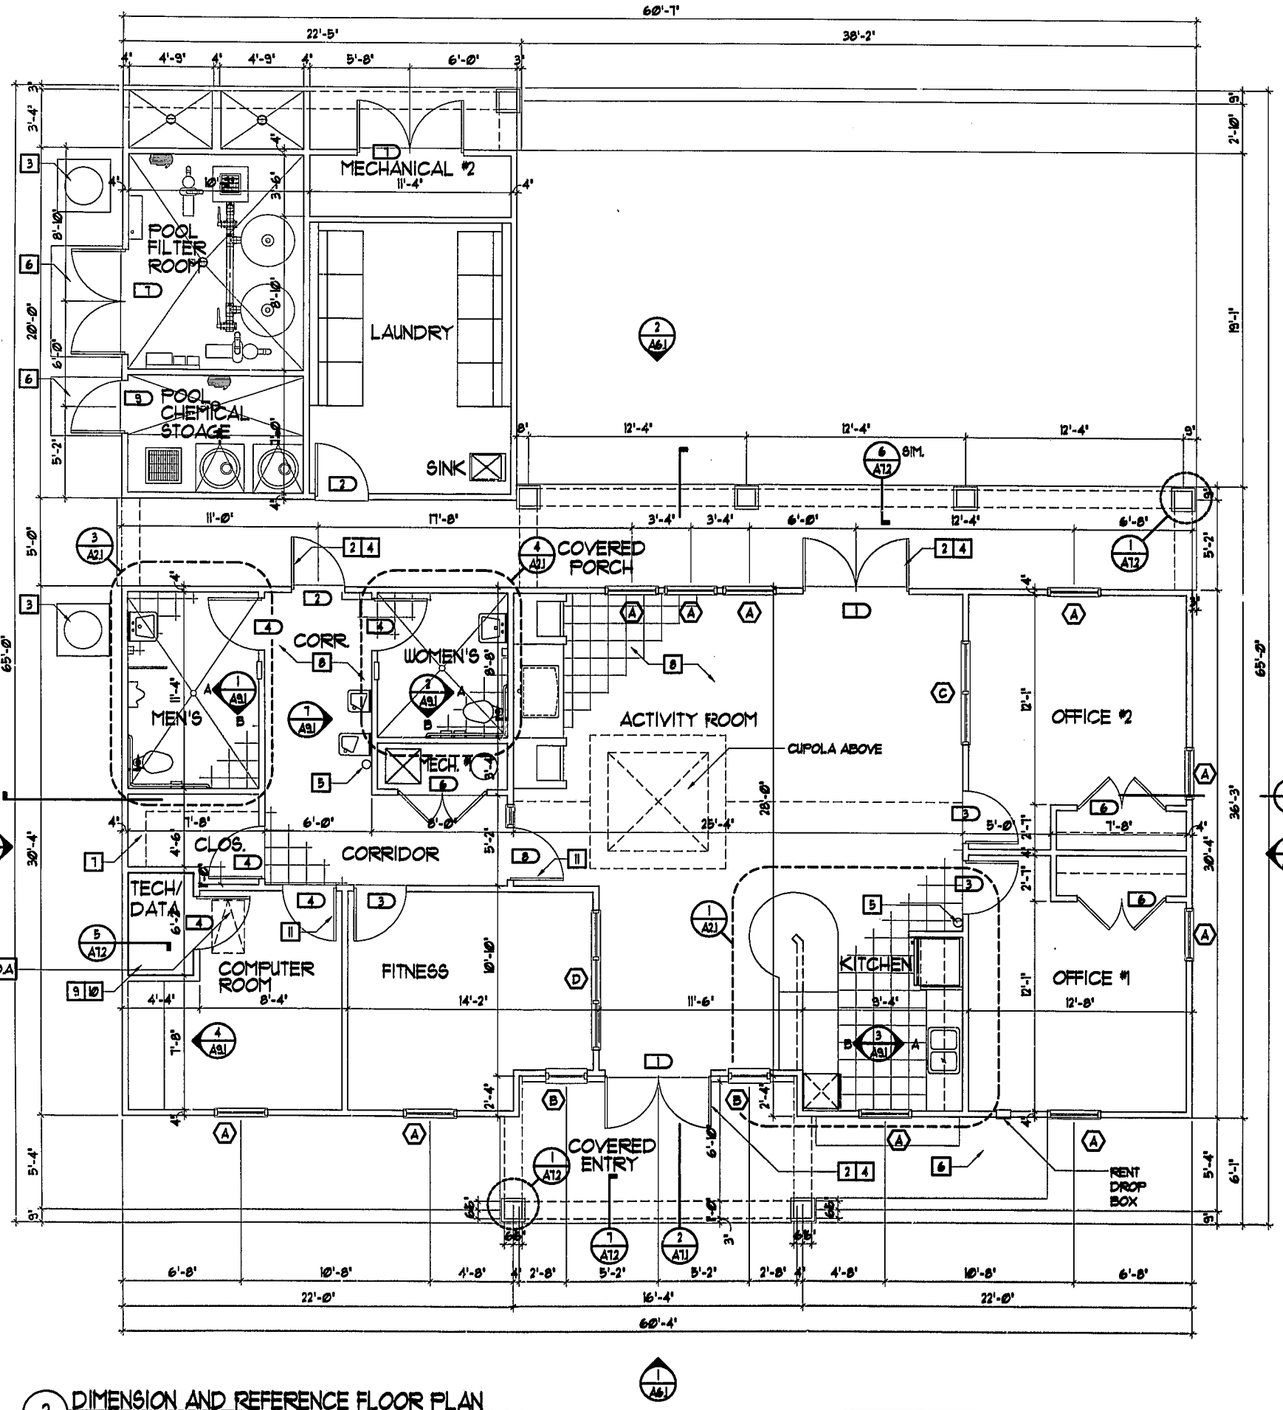

2 DIMENSION AND REFERENCE FLOOR PLAN
SCALE: 1/4" = 1'-0" X-PLAN

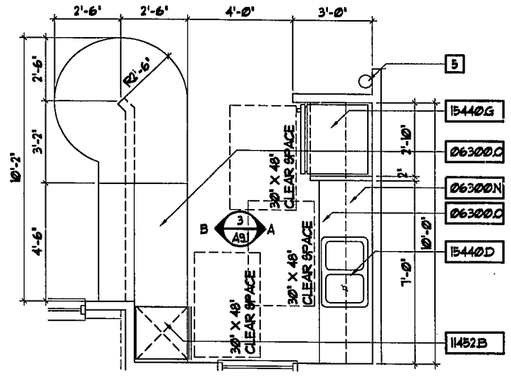

1 ENLARGED KITCHEN PLAN
SCALE: 3/8" = 1'-0" X-PLAN

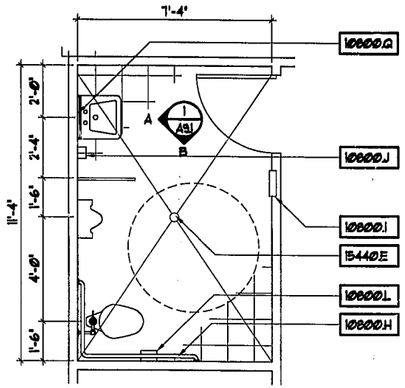

3 ENLARGED MEN'S RESTROOM PLAN
SCALE: 3/8" = 1'-0" X-PLAN

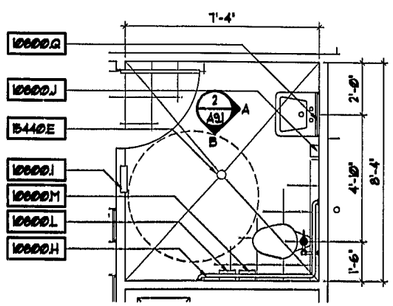

4 ENLARGED WOMEN'S RESTROOM PLAN
SCALE: 3/8" = 1'-0" X-PLAN

SELECTIVE CONDOC NOTES

06	DIVISION #6 - WOOD AND PLASTICS
06300N	WALL MOUNTED CABINETS WITH ADJUSTABLE SHELVES AND STANDARDS
06300.Q	BASE CABINETS WITH ADJUSTABLE SHELVES AND STANDARDS
08	DIVISION #8 - DOOR AND WINDOWS
08300.A	22"X36" ATTIC ACCESS
10	DIVISION #10 - SPECIALTIES
10000.H	1-1/2" GRAB BAR
10000.I	COMBINATION PAPER TOWEL / WASTE RECEPTACLE RECESSED.
10000.J	SOAP DISPENSER
10000.L	TOILET PAPER HOLDER
10000M	SANITARY NAPKIN DISPOSAL.
10000.Q	TILT MIRROR
11	DIVISION #11 - EQUIPMENT
11452B	UNDERCOUNTER DISHWASHER
15	DIVISION #15 - MECHANICAL
15440D	DOUBLE STAINLESS STEEL SINK.
15440E	FLOOR DRAIN.
15440G	REFRIGERATOR WITH ICE MAKER

AREA CALCULATIONS

BUILDING:	2,242 S.F.
FRONT PORCH:	140 S.F.
REAR PORCH	340 S.F.
TOTAL:	2,722 S.F.

GENERAL NOTES

1. ALL HARDWARE AND DOOR CLOSER TO BE HANDICAP ACCESSIBLE IN ACCORDANCE WITH NORTH CAROLINA STATE BUILDING ACCESSIBILITY CODE
2. PROVIDE ALUMINUM THRESHOLD AT ALL EXTERIOR DOORS WITH 1/2" MIN. RISE PER ADA REQUIREMENTS.
3. CONDENSING UNIT LOCATION.
4. PROVIDE PANIC HARDWARE PER ADA REQUIREMENTS.
5. CERTIFIED TAGGED FIRE EXTINGUISHER LOCATION.
6. 3'-0"x4'-0" CONCRETE STOOP, BROOM FINISH.
7. (5) SHELVES WITH SUPPORTS.
8. SLIP RESISTANT CERAMIC TILE FLOOR AND BASE.
9. 1/2" PLYWOOD. MOUNT FLUSH WITH TOP PLATE, PAINT WITH FIRE RETARDENT PAINT.
10. SEE M.E.P. DOCUMENTS FOR COMPLETE SPECIFICATIONS FOR TELEPHONE DATA CLOSET.
11. PROVIDE DEAD BOLT.

01-SB-012
APPROVED
TOWN OF CARY
DEV.: 3.22.02
PLAN: 4-13-02 BPB
BNG.: 4.12.02 TB

REVISIONS	BY
PERMIT SET 03-26-02	

SLOCUM • PLATTS
ARCHITECTS DESIGN STUDIO, P.A.
RANDALL J. SLOCUM AR 13350 WILLIAM P. PLATTS AR 13262
300 SOUTH PARK AVE, SUITE 200
WINTER PARK, FLORIDA 32789
TEL. (407)645-3019 FAX (407)645-2771

DIMENSION AND REFERENCE FLOOR PLANS

THE GROVES AT CARY PARK
LEASING CENTER
CARY NORTH CAROLINA

DRAWN	RMG
CHECKED	WPP
DATE	3-26-02
SCALE	AS NOTED
JOB NO.	01-045
SHEET	A3.1

THE IDEAS AND DESIGNS IN THESE DRAWINGS ARE THE EXCLUSIVE PROPERTY OF SLOCUM-PLATTS / ARCHITECTS DESIGN STUDIO, THE COPYRIGHT EXPRESSLY RESERVES THE COPYRIGHT AND ANY OTHER PROPERTY RIGHTS IN THESE PLANS AND ELEVATIONS. ANY REPRODUCTION, REVISIONS OR MODIFICATIONS OF THESE DOCUMENTS WITHOUT THE EXPRESSED WRITTEN CONSENT OF SLOCUM-PLATTS / ARCHITECTS DESIGN STUDIO, IS PROHIBITED BY LAW.

RANDALL J. SLOCUM
NORTH CAROLINA #9866