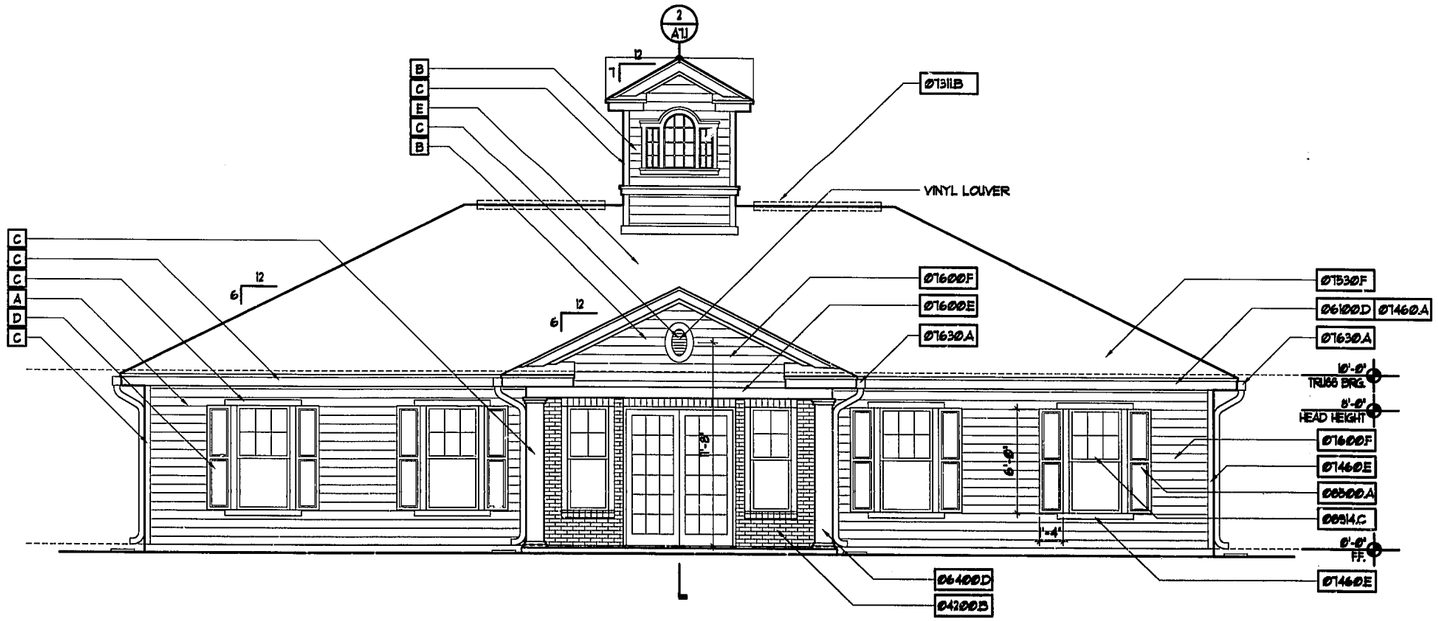

1 FRONT ELEVATION
SCALE: 1/4" = 1'-0"

X-ELEV

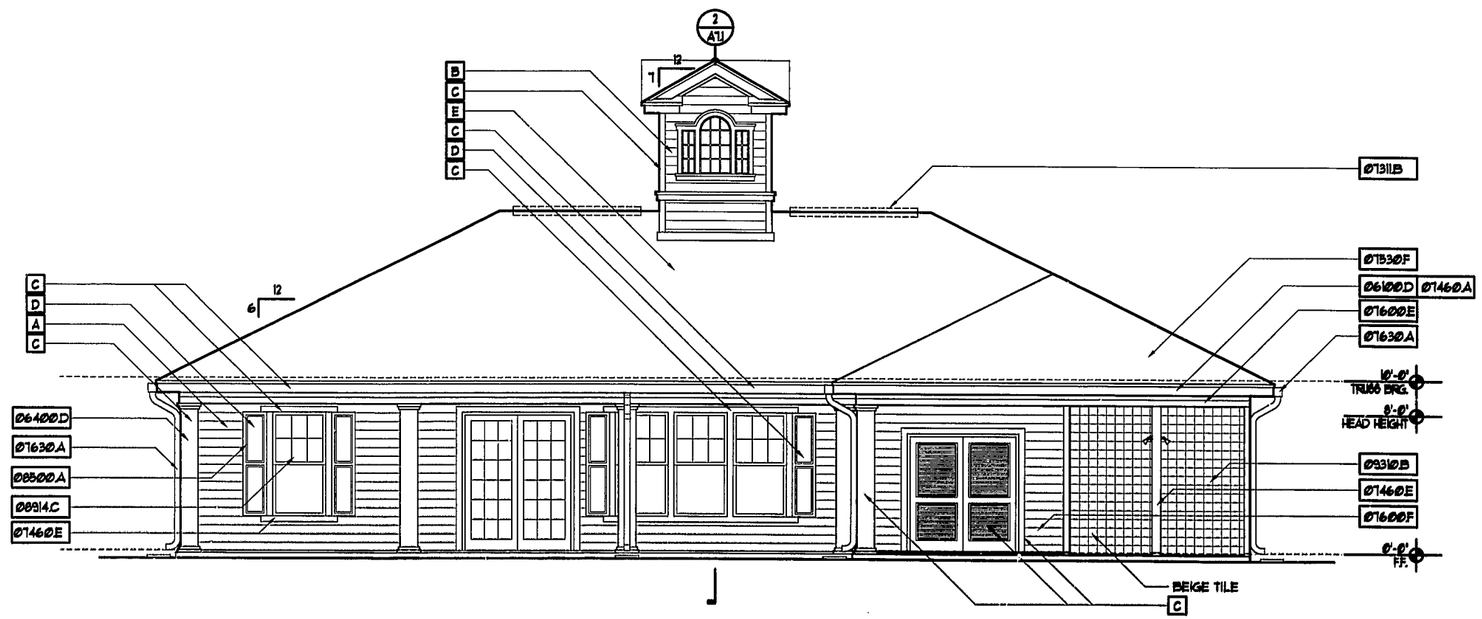

2 REAR ELEVATION
SCALE: 1/4" = 1'-0"

X-ELEV

SELECTIVE CONDOC NOTES

04	DIVISION #4 - MASONRY
04200B	PROVIDE BRICK IN AREA SHOWN IN ELEVATIONS W/ BRICK TIES @ 16" O.C. VERT. AND 32" O.C. HORIZONTAL W/ WEEPHOLES @ 4'-0" O.C.
06	DIVISION #6 - WOOD AND PLASTICS
06100D	2X8 WOOD FASCIA
06400D	PRE-FAB 12" SINGLE FEDERAL SQUARE COLUMN WITH ARCHITECTURAL CAP AND BASE. DESIGN BASIS: OLD SOUTH, MOULTRIE MANUFACTURING.
07	DIVISION #7 - THERMAL AND MOISTURE PROTECTION
07311B	RIDGE VENT. INSTALL PER MANUFACTURER'S SPECIFICATIONS. PAINT TO MATCH ROOF.
07460A	WRAP 2X FASCIA W/ALUM. WITH DOUBLE BEND ON FACE.
07460E	VINYL TRIM @ CORNER AND WINDOWS AND DOORS.
07530F	230 # CLASS A MILDEW RESISTANT SHINGLE ROOFING.
07600E	1X HARDI BOARD TRIM.
07600F	8" FIBER CEMENT SIDING
07630A	ALUM. GUTTERS AND DOWNSPOUTS.
08	DIVISION #8 - DOOR AND WINDOWS
08500A	DECORATIVE SHUTTERS (VINYL) FASTEN OVER STUCCO OR SIDING WITH NEOPRENE SPACERS.
08914C	SINGLE HUNG ALUM. WINDOW.
09	DIVISION #9 - FINISHES
09310B	6X6 CERAMIC WALL TILE W/ INTEGRAL COLOR GROUT AND CLEAR SEALER.

EXTERIOR COLORS LEGEND

EXTERIOR SIDING:
- A SHERWIN WILLIAMS VERANDA SW 2057
- B SHERWIN WILLIAMS SAND SW 2059

EXTERIOR TRIM / FASCIA / DOWNSPOUTS:
- C SHERWIN WILLIAMS LUMINOUS WHITE SW 1900

EXTERIOR SHUTTERS / DOORS / RAILINGS:
- D SHERWIN WILLIAMS IVY WALL SW 2258

ROOF SHINGLES:
- E OAKRIDGE PLUS DRIFTWOOD

GENERAL NOTES

1. ALL VENT STACKS TO BE PAINTED TO MATCH ROOF.
2. ALL PAINT COLORS TO BE SHERWIN WILLIAMS.

01-SB-012
APPROVED
TOWN OF CARY

Approved By DRC Date 5-22-02
Planning BJB Date 6-13-02
Engineering TS Date 6-12-02

REVISIONS	BY
PERMIT SET 03-26-02	

SLOCUM • PLATTS
ARCHITECTS DESIGN STUDIO, P.A.
RANDALL J. SLOCUM AR 13350 WILLIAM P. PLATTS AR 13262
300 SOUTH PARK AVE, SUITE 200
WINTER PARK, FLORIDA 32789
TEL. (407)645-3019 FAX (407)645-2771

RANDALL J. SLOCUM
NORTH CAROLINA #8856

EXTERIOR ELEVATIONS - FRONT AND REAR

THE GROVES AT CARY PARK
LEASING CENTER

CARY NORTH CAROLINA

DRAWN RMG
CHECKED WPP
DATE 3-26-02
SCALE AS NOTED
JOB NO. 01-045
SHEET A3.2

THE DESIGNS IN THESE DRAWINGS ARE THE EXCLUSIVE PROPERTY OF SLOCUM-PLATTS / ARCHITECTS DESIGN STUDIO. THE COMPANY EXPRESSLY RESERVES THE COPYRIGHT AND ANY OTHER PROPERTY RIGHTS IN THESE PLANS AND ELEVATIONS. ANY REPRODUCTIONS, REVISIONS OR MODIFICATIONS OF THESE DOCUMENTS WITHOUT THE EXPRESSED WRITTEN CONSENT OF SLOCUM-PLATTS / ARCHITECTS DESIGN STUDIO, IS PROHIBITED BY LAW.