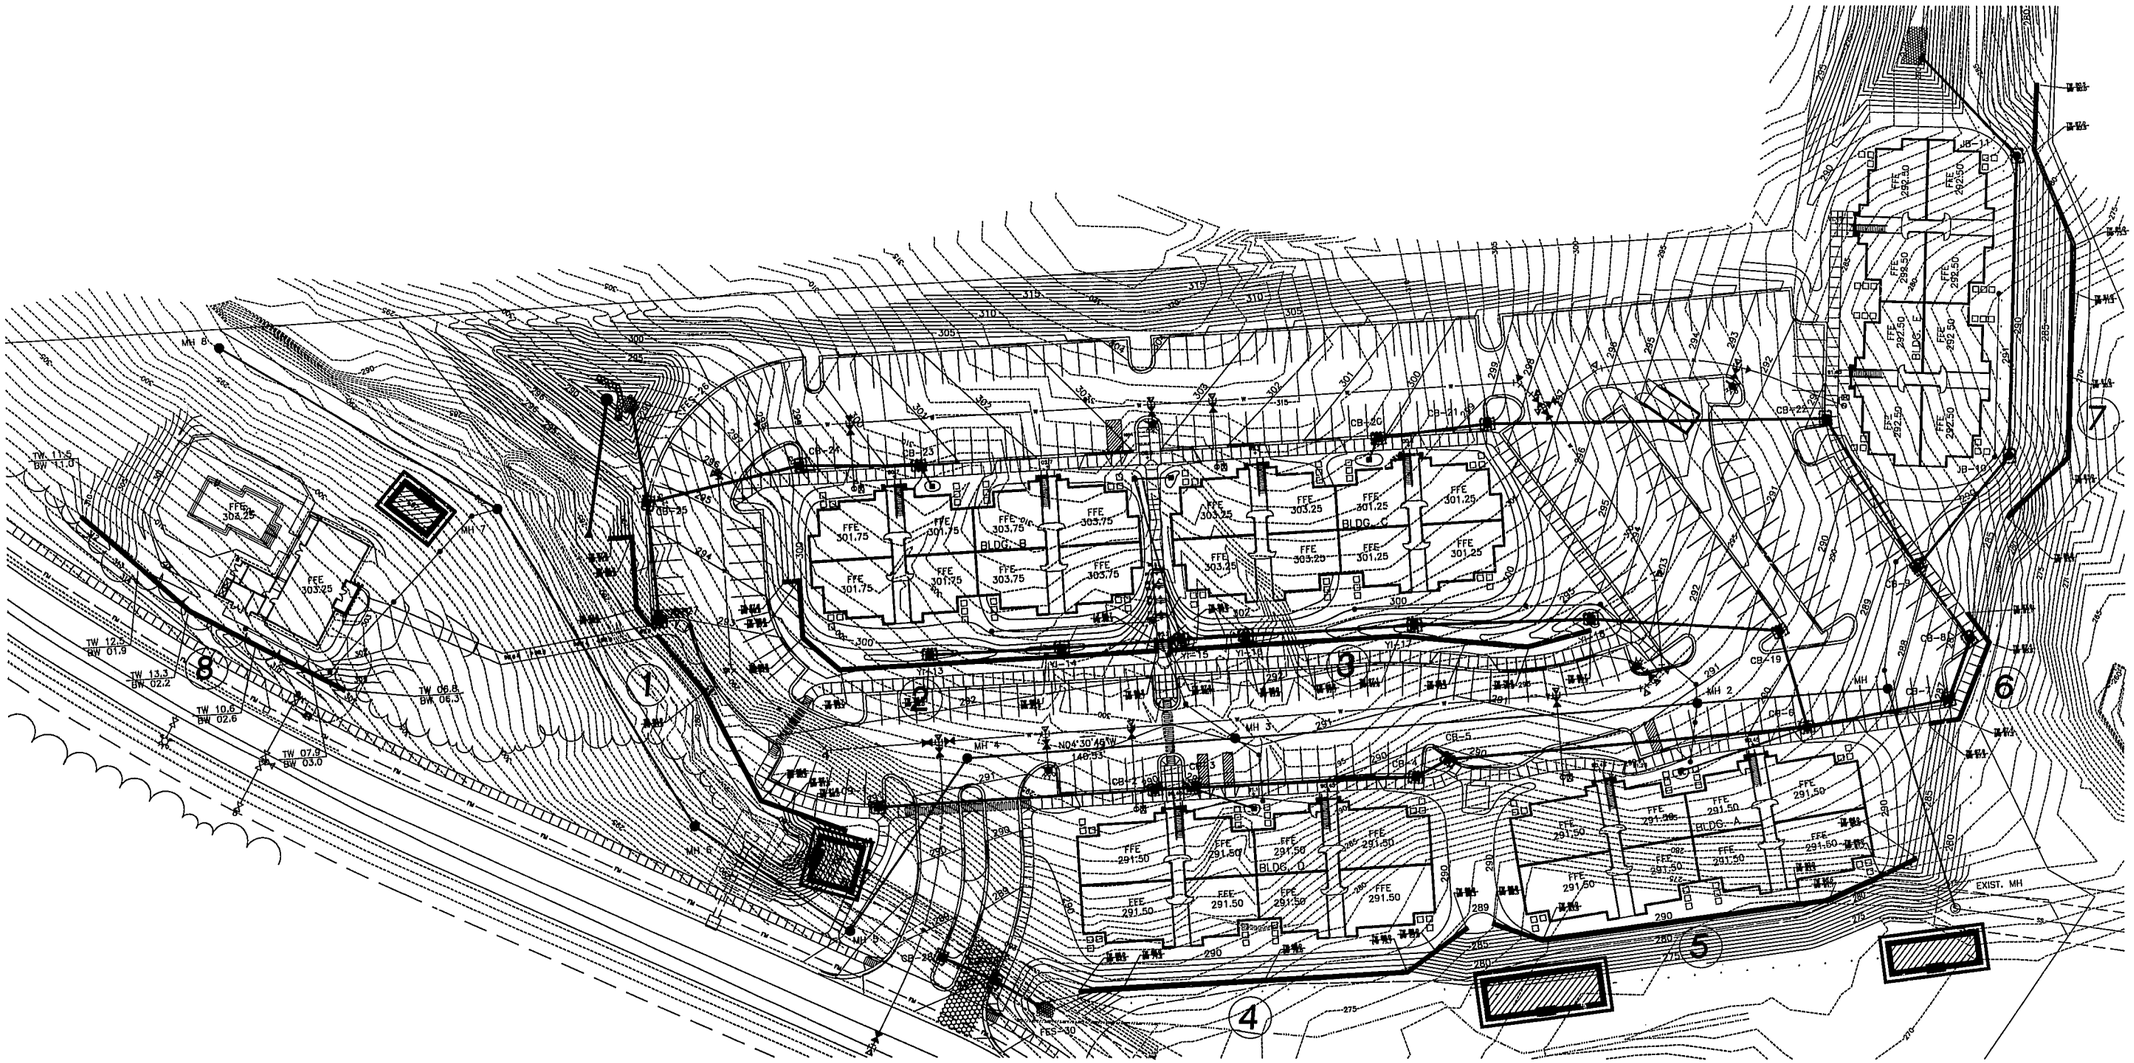

01-SB-012

APPROVED
TOWN OF CARY
Approved by DRC Date 5-22-02
Planning [illegible] Date 6-12-02
Engineering TS Date 6-12-02

SCALE: NTS

WORLDWIDE ENGINEERING – GEO DIVISION

CONSULTING ENGINEERS & PLANNERS
4090 NORTH HIGHWAY 16
DENVER, NC 28037
PHONE/FAX: (704) 483-5225
EMAIL: mlkiser@bellsouth.com

Michael Kiser
NORTH CAROLINA PROFESSIONAL SEAL 19258 ENGINEER MICHAEL KISER
3/25/02

NO	REVISIONS	DRN	DATE	CHKD	DATE	APPR	DATE
	Revision #1		3/25/02				

DESIGNER: MICHAEL KISER PE

PLAN VIEW

THE GROVE @ CARY PARK
RETAINING WALLS
CARY, N.C.

DESIGNER MLK DATE 3/20/02 PROJ. DATE
DRAWN JGR DATE 3/20/02 PROJ. DATE
GEO'S DATE APPR. DATE
SCALE SEGMENTAL RETAINING WALL REV.