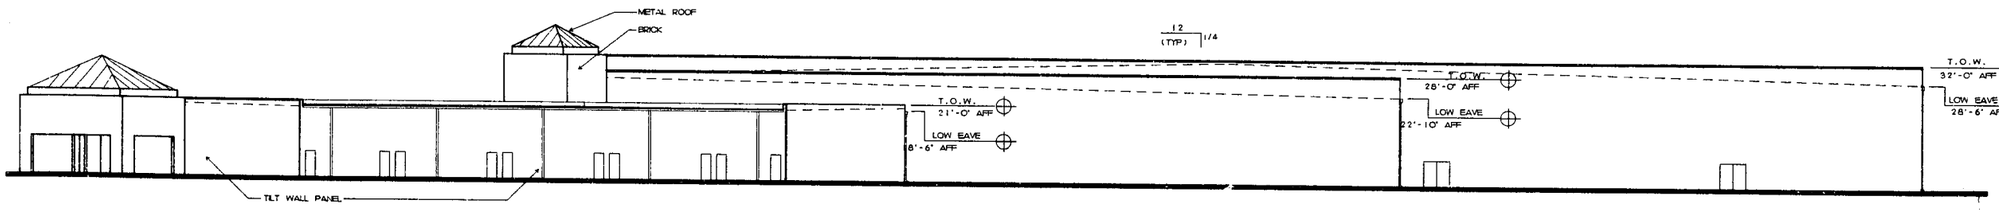

1 / A4 RIGHT SIDE ELEVATION
1/16"

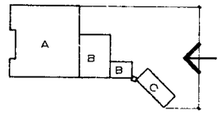

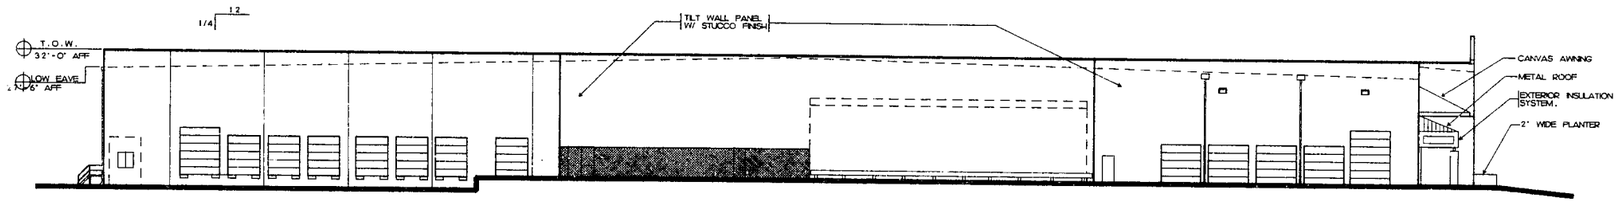

2 / A4 LEFT SIDE ELEVATION
1/16"

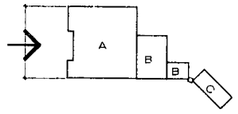

DESIGN DEVELOPMENT
9100 CHAPEL HILL ROAD, SUITE A105
RALEIGH, NORTH CAROLINA 27603
(919) 779-1980

PROJECT:
HARRISON PARK
RETAIL FACILITY
NORTH HARRISON & HARRISON OAKS
CARY, N.C. LOCATION

PROJECT #:
880052

DATE:
MAR 1989

PRINT DATE:
MAY 05 1989

SHEET:
A4

THE DRAWINGS AND DESIGN SHOWN ARE THE PROPERTY OF DESIGN DEVELOPMENT. THE REPRODUCTION OR USE OF THESE DRAWINGS WITHOUT THE WRITTEN CONSENT OF THE ARCHITECT IS EXPRESSLY PROHIBITED. ALL COPIES OF THESE DRAWINGS MUST BE RETURNED TO THE ARCHITECT AT THE COMPLETION OF THE WORK.

NOT RELEASED FOR CONSTRUCTION