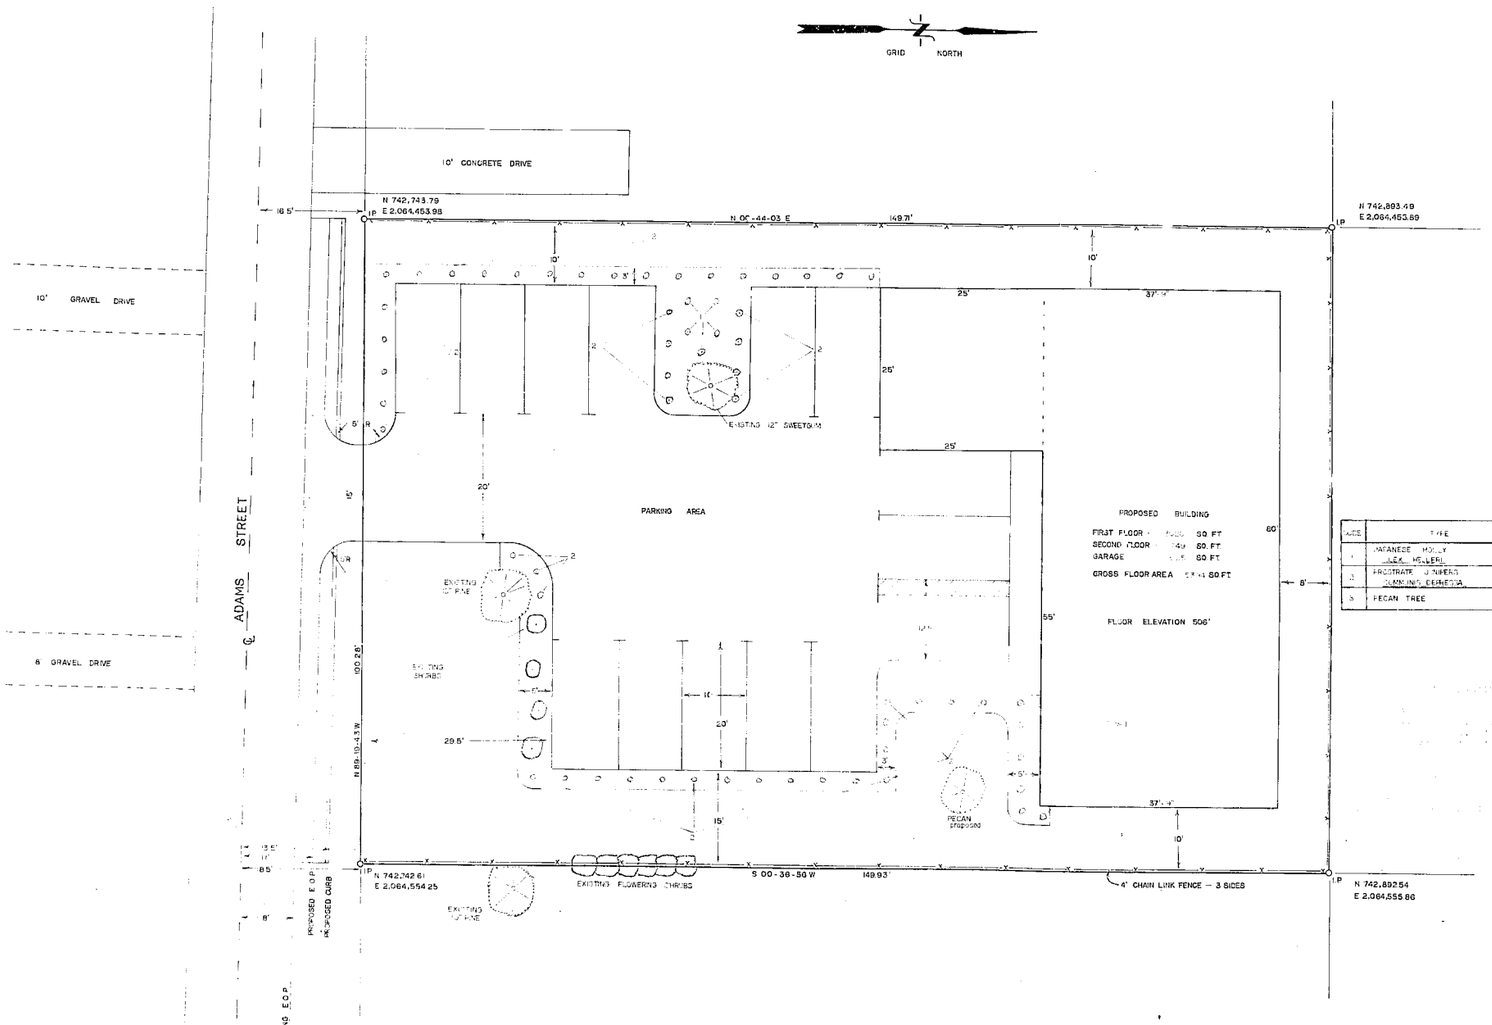

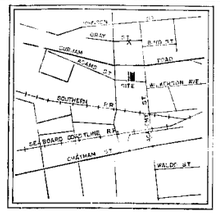

VICINITY MAP

KEY	TYPE	QUANTITY	HEIGHT	SPREAD	SPACING	PACKING BALLED-BURLAPED	CANNED
1	JAPANESE HOLLY (ILEX CRENATA)	11	12" - 18"	12"	5'		X
2	PROSTRATE JUNIPER (JUNIPERUS CONFERTA)	50	12" - 18"	6" - 14"	5'		X
3	PECAN TREE	1	10'	4'		X	

OFFICES for LANDMARK ENGINEERING COMPANY, INC. - CARY, N.C.

LANDSCAPING PLAN FOR

CARY TOWNSHIP WAKE COUNTY NORTH CAROLINA

REVISIONS

LANDMARK ENGINEERING COMPANY, INC.
CONSULTING ENGINEERS
P.O. BOX 668 CARY, N.C. 27511
P.O. BOX 1508 RALEIGH, N.C. 27602

TITLE: OFFICE SITE PLAN

SCALE 1" = 10'

DATE

DR. BY

CHK. BY