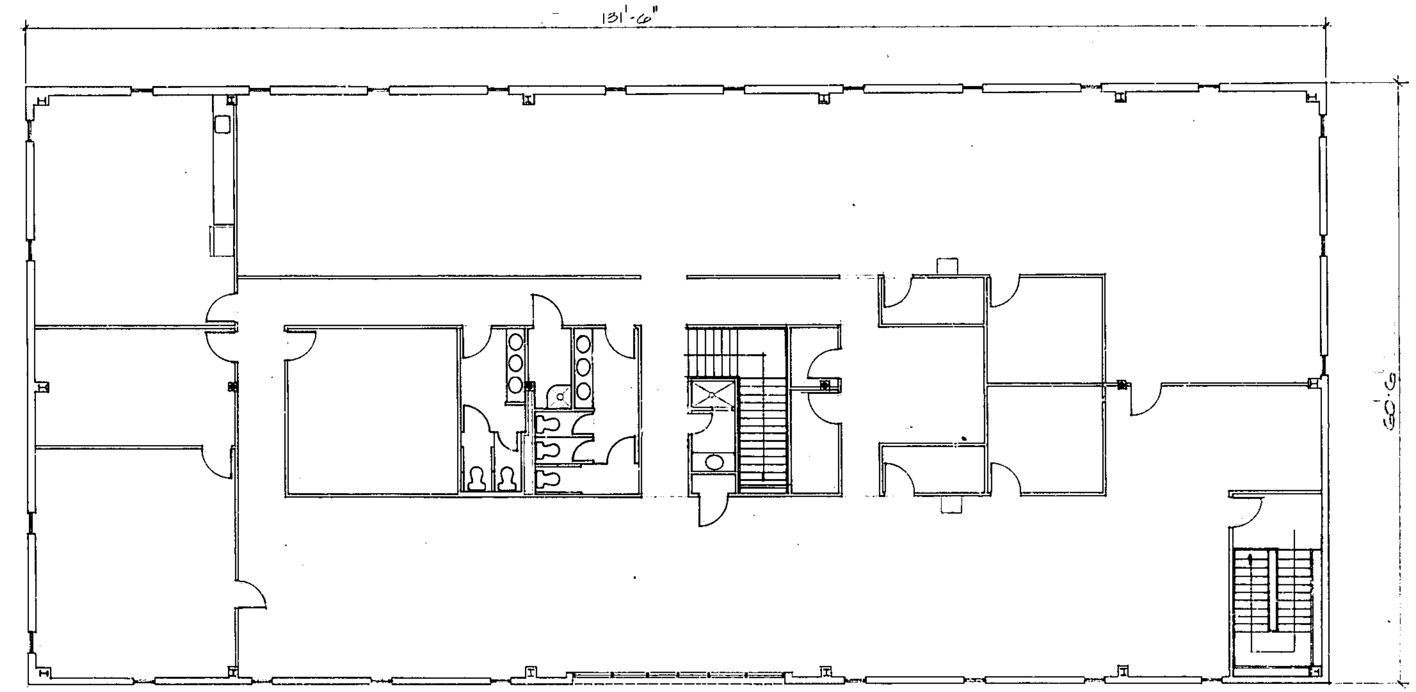

1 SECOND FLOOR PLAN
A-1 1/8" = 1'-0"

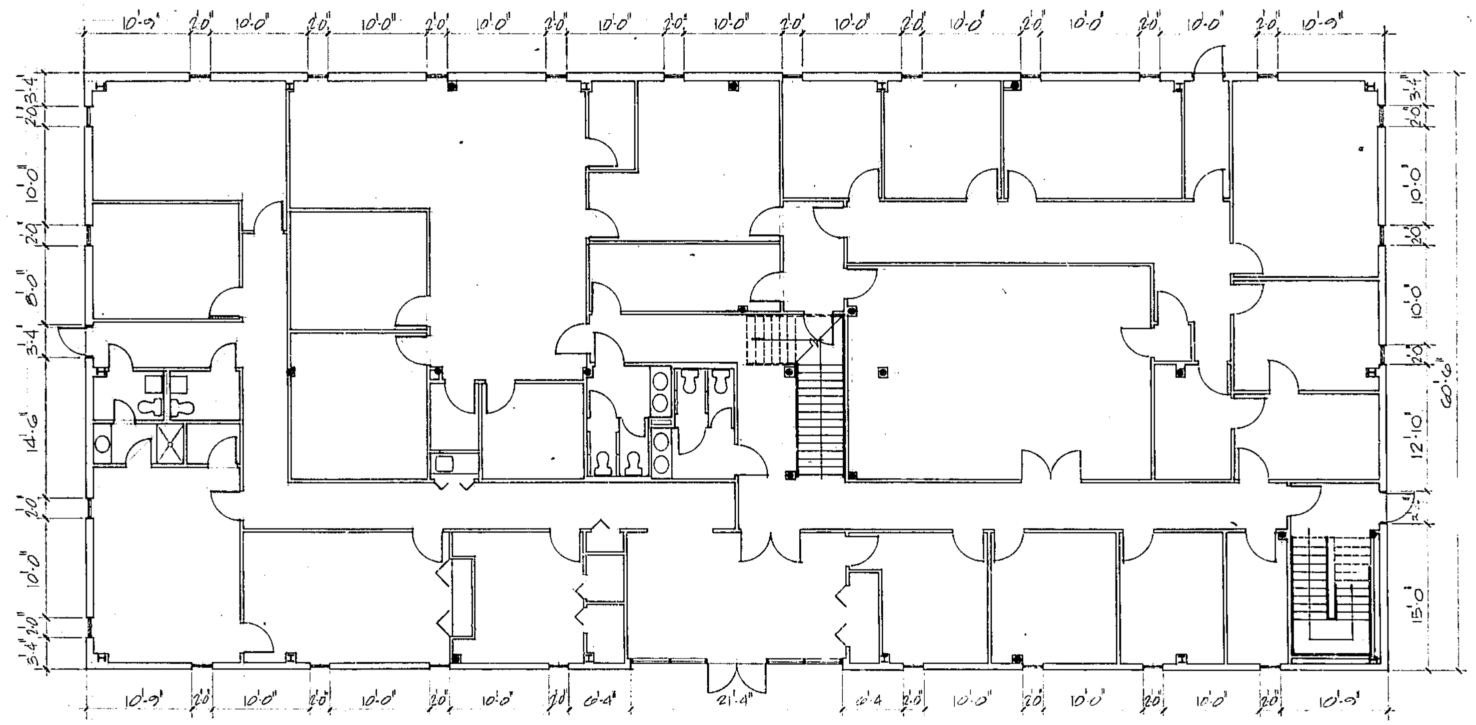

2 FIRST FLOOR PLAN
A-1 1/8" = 1'-0"

REVISIONS:

WALTER DAVIS AIA
SUITE D-100
1301 MILLBROOK ROAD
RALEIGH, NORTH CAROLINA 27609
919-872-2349

LANDMARK
OFFICE BUILDING
CARY, N.C.

BOBBITT DESIGN BUILDERS

DEC. 1982

JOB #8234

A-1