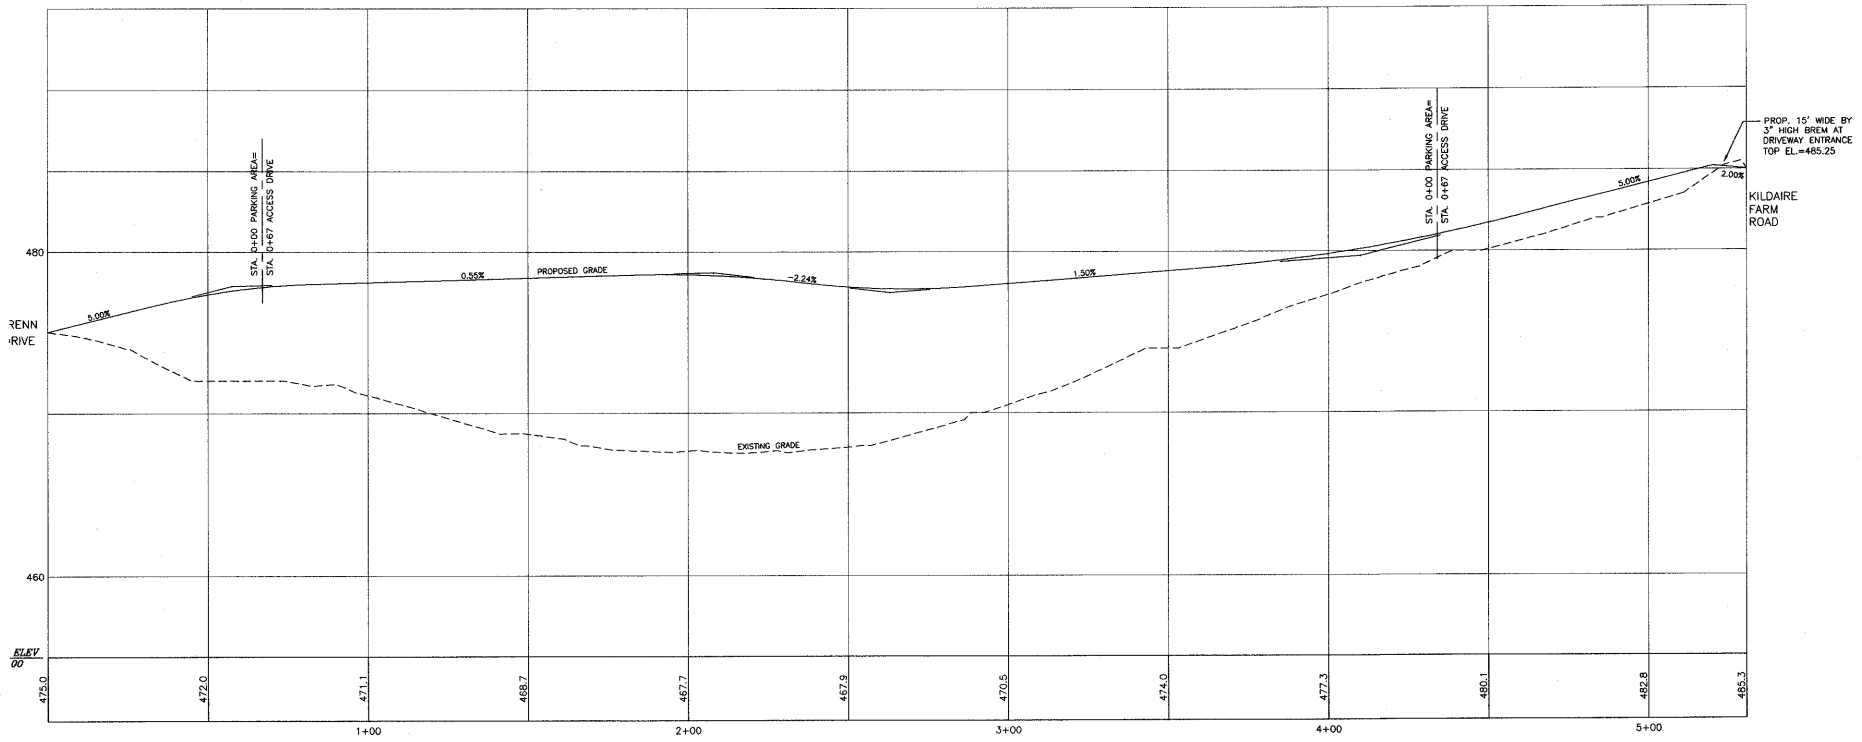

ACCESS DRIVE PROFILE

SCALE: 1" = 20' HORIZONTAL
1" = 4' VERTICAL

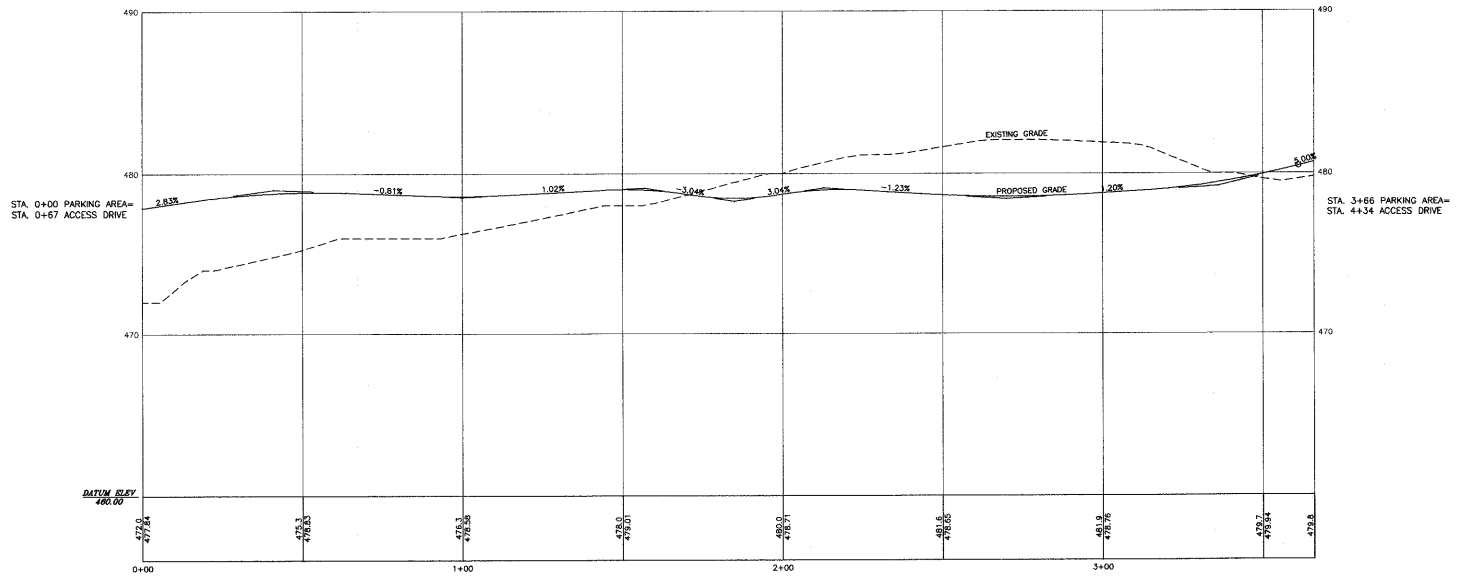

PARKING AREA PROFILE

SCALE: 1" = 20' HORIZONTAL
1" = 4' VERTICAL

06-SP-012 - A
APPROVED
TOWN OF CARY
Approved by DAC Date 7-24-06
Planning BD Date 9-12-06
Engineering TS Date 9-12-06

ETd

ELAM, TODD, d'AMBROSI
URBAN PLANNING • LANDSCAPE ARCHITECTURE
CIVIL ENGINEERING • LAND USE CONSULTING
2880 SLATER RD, SUITE 200
MORRISVILLE, NORTH CAROLINA 27560

OFFICE 919.481.2021
FAX 919.481.2773
EMAIL etd@etdpa.com

NORTH CAROLINA PROFESSIONAL SEAL 031748 ENGINEER WILLIAM S. NEDDAM

LEVEY KILDAIRE

ACCESS DRIVE PROFILE

CLIENT:
LRC DEVELOPMENT COMPANY, LLC
1585 FREDRICK BLVD
AKRON, OH 44320
330-253-6958

SURVEYOR:
ELINGBURG LAND SURVEY CO, INC
624 W CHATHAM ST
APEX, NC 27539
919-303-5371

WALGREENS
STORE# 10541

Drawn By: BMH
Checked By: BN
Date: 2-10-06
Proj#: 2511009

Revisions

SHEET
PR-1

L:\Projects\2511009\LDEV\KILDAIRE_SITE_PLAN\2511009 PLAN DWGS\2511009_LAYOUT_PROFILE.DWG 9/6/2006 9:05:30 PM ETd 919-481-2021