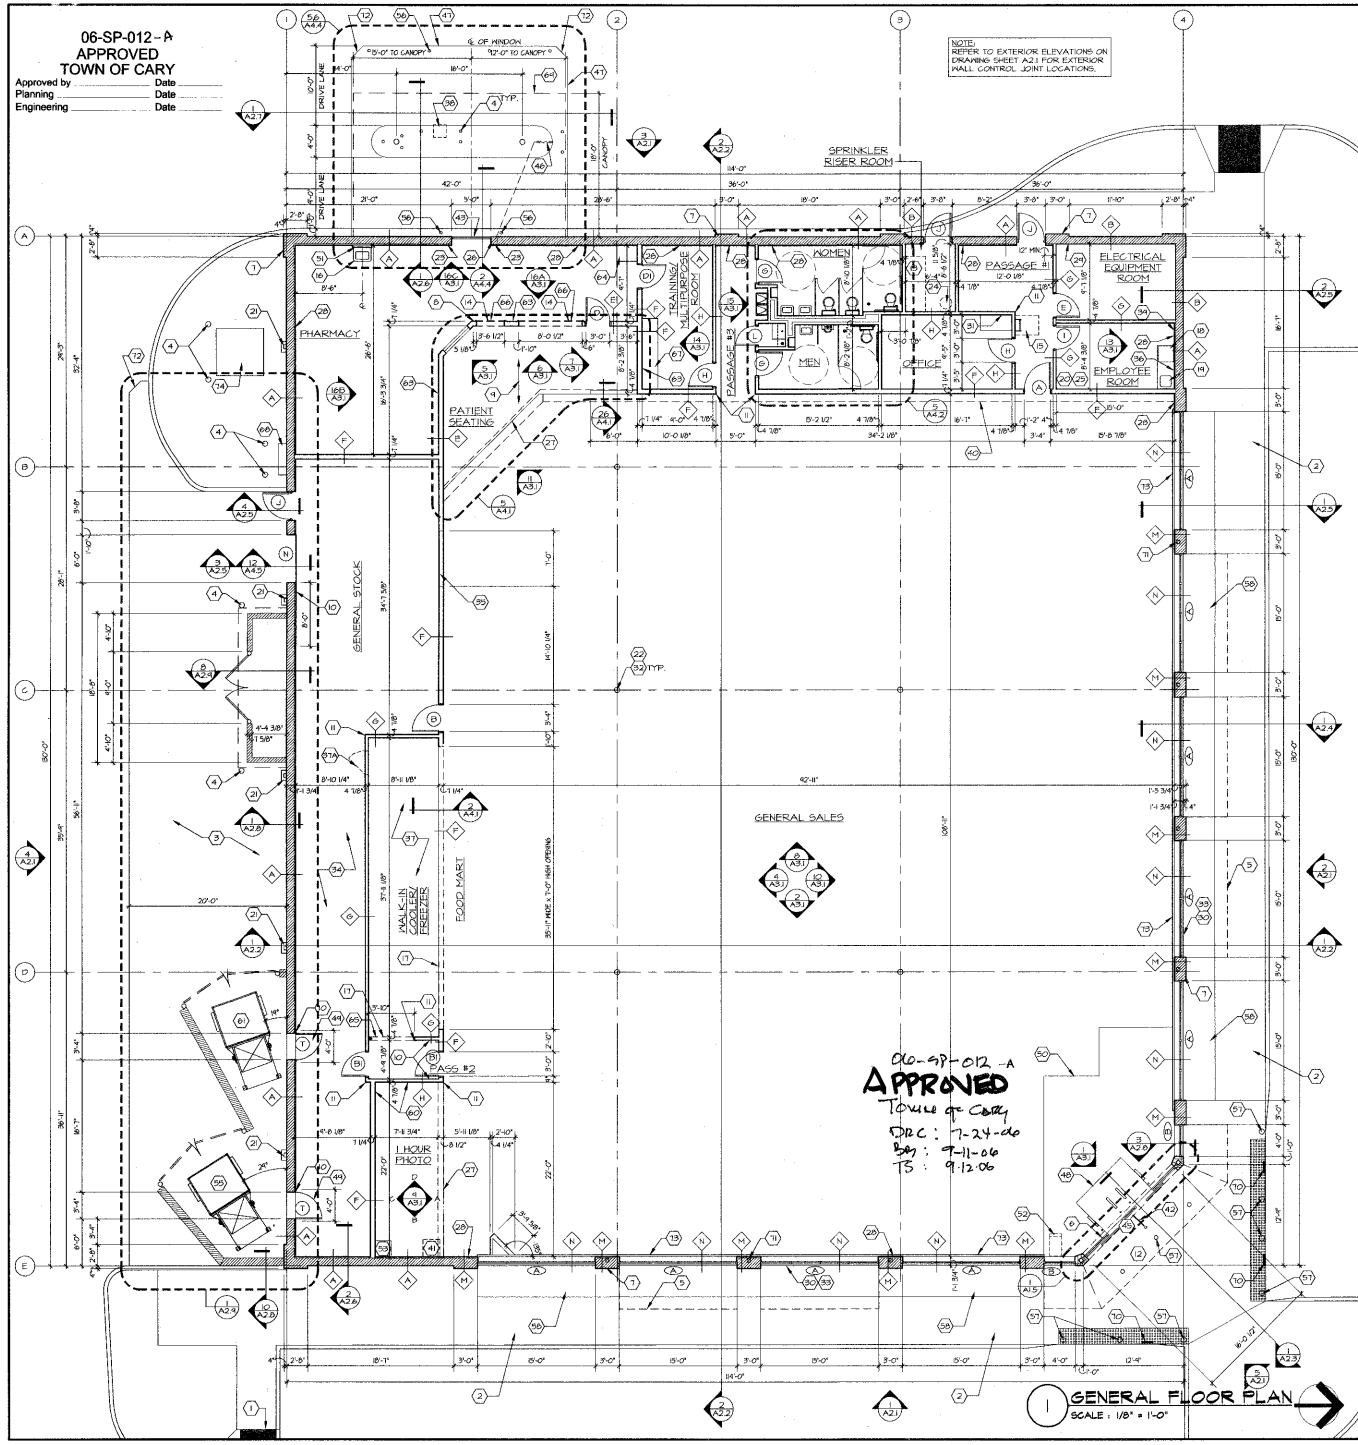

GENERAL FLOOR PLAN KEYED NOTES

(39) LEAVE OUT PORTION OF 6YP. BD. IN 1'-0"H x 1'-3"H HEADERED OPENING (OPPOSITE RECEIVING DOOR AND 4'-0" MIN. FROM ANY OPENING) FOR PALLET DELIVERY OF FIXTURES. INFILL WALL AFTER DELIVERY.

(36) 1/4" PLATE GLASS MIRROR, LENGTH OF COUNTER, LESS 12" (FOR ELECTRICAL OUTLET SPACE). CENTER MIRROR WITH COUNTER LENGTH (6" EACH SIDE).

(37) WALK-IN COOLER FURNISHED AND INSTALLED BY WALGREENS. ALL "ROUGH-IN" BY GENERAL CONTRACTOR. SEE MECHANICAL DRAWINGS AND DETAIL 1/A4.5 FOR LOCATION.

(41) PROVIDE 24" x 36" HINGED ACCESS PANEL ABOVE COOLER W/ SILL HEIGHT AT 10'-0" A.F.F. [illegible]

(16) CUSTOMER STATION AT DRIVE-THRU. SEE SHEET A4.4.

(39) FURR OUT WALL FOR PLUMBING - ENTIRE LENGTH OF ROOM.

(40) MIRRORS, (ABOVE) SEE DETAIL 10-12/A4.1.

(41) SILVER RECOVERY UNIT (BY WALGREENS).

(42) GUIDE RAIL BY AUTOMATIC DOOR MANUF.

(43) PHARMACY DRIVE-THRU. SEE DETAILS ON SHEET A4.4.

(44) [illegible]

(45) AUTOMATIC SLIDING DOOR ENTRANCE (AS SHOWN) CONTRACTOR TO COORDINATE WITH DOOR MANUFACTURER. [illegible]

(46) 2" DIAMETER x 30" LONG P.V.C. PIPE w/ CLEAN-OUT COVER IN FACE OF CURB. 1" CONDUIT BACK TO WINDOW FOR CAR SENSOR.

(47) CONCRETE PAVEMENT 6" BELOW FINISHED FLOOR. SLOPE ADJACENT PAVEMENT TO MEET CONCRETE.

(48) WALK-OFF MAT FURNISHED & INSTALLED BY WALGREENS.

(49) SECURITY DOOR AND FRAME BY COMPACTOR CONTRACTOR. SEE DETAIL 8/A2.1.

(50) CARPET TILES FURNISHED & INSTALLED BY WALGREENS.

(51) PIPE CHASE - 28" WIDE. USE 5/8" MR. GYP. BD. on 2 1/2" METAL STUDS FROM FLOOR TO CEILING. PROVIDE 3 PIECES OF 3/4" x 3" PLYWOOD BLOCKING, 28"H, CENTERED AT 34", 54" AND 80" A.F.F. UNDER GYP. BD. FOR MOUNTING OF SINK CABINETS.

(52) ATM FURNISHED & INSTALLED BY WALGREENS.

(53) PHOTO SINK. SEE PLUMBING DRAWINGS.

(54) [illegible]

(55) CARDBOARD COMPACTOR. SEE DETAIL 15/A2.4.

(56) YELLOW DELINEATION POSTS AT DRIVE-UP WINDOW, FASTEN TO CONCRETE w/ BOLTS. SEE DETAILS 14/3/A4.4.

(57) 6'-9" SECURITY BOLLARD w/ GRAY POLYETHELENE COVER WHEN WALK ADJOINS DRIVE. SEE DETAIL 12/D-6.

(58) PLANTED AREA. REFER TO CIVIL DRAWINGS.

(59) [illegible]

(60) SLAT WALL WITH BLACK INSERTS. BY WALGREENS. SEE INTERIOR ELEVATIONS ON SHEET A3.1.

(61) TRASH COMPACTOR. SEE DETAIL 12/A2.9.

(62) [illegible]

(63) PROVIDE 3/4" x 24"H PLYWOOD BLOCKING BEHIND GYP. BD. SEE INTERIOR ELEVATIONS 14/10/A2.1 AND 1/A3.1

(64) 10 DRAWER FILE CABINET (SEE DETAIL 16/A9.1) FOR BLOCKING LOCATIONS FOR FASTENING OF CABINET TO WALL).

(65) 8'-2"H OPENING AT COOLER / FREEZER.

(66) ROLL DOWN SHUTTER. BY WALGREENS.

(67) PLASTIC LAMINATE COUNTER AND CABINETS.

(68) GAS METER. SEE MECHANICAL FLOOR PLAN ON DRAWING SHEET M1.1.

(69) LINE OF CANOPY ABOVE. SEE EXTERIOR ELEVATIONS ON SHEET A2.1 AND DETAILS ON SHEET A2.6 & A2.7.

(70) POLE MOUNTED HANDICAP SIGNAGE.

(71) REFER TO DETAIL 3/A4.5 FOR MASONRY TO STEEL COLUMN ANCHOR DETAIL (TYP. AT ALL COLUMNS)

(72) 18"x18" (45°) CHAMFERED CORNER (TYP.)

(73) PARTIAL HEIGHT WALL. SEE WALL TYPES & SECTIONS.

(74) PAD MOUNTED TRANSFORMER. SEE ELECTRICAL SITE PLAN ON DRAWING SHEET E0.1.

(1) ACCESSIBLE RAMP (TOWARD ALL PARKING). MAX. 1:12 SLOPE. SEE A1.1A.

(2) CONCRETE WALK w/ TOOLED CONTROL JOINTS [illegible] BROOM FINISH. SEE SHEET A1.1A.

(3) RECEIVING PLATFORM. SEE "NOTE 3A-4", THIS SHEET, FOR ADDITIONAL REQUIREMENTS.

(4) PIPE BUMPER GUARDS. SEE DETAIL 12/D-6.

(5) LINE OF AWNING ABOVE. SEE EXTERIOR ELEVATIONS ON SHEET A2.1 AND DETAILS ON SHEET A2.4.

(6) GYP. BD. CEILING AT ENTRANCE. SEE DETAIL 1/A2.3.

(7) MASONRY PILASTER. SEE DETAILS 3/A1.5.

(8) PHARMACY WALL DETAILS. SEE SHT. A4.1.

(9) DIRECTION OF PLANK FLOORING. USE FEATHERING FELT TO LEVEL PLANKS w/ VCT.

(10) 1'-4" THICK x 48" HIGH MASONITE WAINSCOT w/ J-BEAD TOP. NOTE: AT COMPACTOR DOORS, CUT MASONITE 3" BACK FROM MASONRY OPENING TO CLEAR DOOR FLANGE. SEE DETAIL 15/A4.2.

(11) CORNER GUARD AT ALL OUTSIDE CORNERS. SEE DETAIL 11/A4.2.

(12) ENTRANCE SLAB. SEE DETAIL 6/A1.1A.

(13) SPRINKLER RISER AREA.

(14) RUN TILE THROUGH OPENING INTO ROOM 4" MINIMUM.

(15) LADDER w/ FRP (42" HIDE) ON WALL [illegible] LADDERS TO HAVE CLEAR PATH TO ROOF. COORDINATE WITH ROOF FRAMING. SEE DETAILS 4/A5/A4.5.

(16) PHARMACY SINK AND CABINET FURNISHED BY WALGREENS. SEE ENGINEERING DRAWING).

(17) HOLD TILE INSTALLATION BACK ONE RON PRIOR TO COOLER INSTALLATION. INSTALL LAST RON OF TILE AFTER COOLER INSTALLATION.

(18) PLASTIC LAMINATE COUNTER AND CABINETS. CONTRACTOR TO PURCHASE FROM MYERS INDUSTRIES (217-195-1241). SEE SHT. D1 FOR LENGTH. SUPPORT COUNTER ON CABINETS AT 34" AND 80" CLEATS ALONG WALL. LEAVE 32" CLEAR FOR REFRIGERATOR.

(19) STAINLESS STEEL SINK. (SEE PLUMBING DRAWINGS).

(20) SEE FIXTURE PLAN (SHEET D.1) FOR ROOM FURNISHINGS IN EMPLOYEE ROOM.

(21) [illegible] STORM SEWER [illegible]

(22) SAND STEEL COLUMNS EXPOSED IN SALES AREA TO REMOVE BLEMISHES IN FACTORY APPLIED PRIMER. REPRIME AND PAINT. COLUMNS SHALL BE SMOOTH AND UNIFORM FOLLOWING FINAL PAINTING.

(23) WALL CHASE IN FURRING FOR WIRING. SEE DRIVE-THRU DETAILS ON SHEET A4.4.

(24) WATER HEATER (SEE PLUM. DRAWINGS) ON PLATFORM @ 7'-11" A.F.F. PROVIDE ADEQUATE STRUCTURAL SUPPORT. SEE DETAIL 12/A3.1.

(25) PANELING w/ VINYL, COVERING ABOVE ON ALL WALLS. SEE DETAIL 10/A4.2.

(26) OPENING FOR 2ND LANE CARRIER ABOVE. COORDINATE LINTEL. SEE DETAIL 1/A4.4 [illegible]

(27) LINE OF FLOOR MATERIAL CHANGE.

(28) 5/8" GYP. BD. on 1-1/2" VERTICAL 'Z' FURRING REQ'D. WHERE EXPOSED IN GENERAL SALES, PHOTO, OFFICE, EMPLOYEE ROOM, TOILETS, TRAINING ROOM AND PHARMACY. [illegible]

(29) SLEEVE THROUGH WALL FOR ELECTRIC. COORDINATE QUANTITY AND EXACT LOCATION IN FIELD. SEE DETAIL 2B/A4.1.

(30) STOREFRONT. SEE INTERIOR ELEVATIONS ON SHEET A3.1 AND EXTERIOR ELEVATIONS ON SHEET A2.1.

(31) OFFICE 18CH CABINET BLOCKING UNDER GYP. BD. TO BE MIN. 3/4" PLYWOOD x 48"H x 12"H w/ CENTERLINE AT 6'-6" A.F.F.

(32) 48" HIGH STAINLESS STEEL COLUMN WRAP. PROVIDE ON ALL SALES AREA COLUMNS (BEAMS TOWARD SONDOS, AS).

(33) WHERE STUD WALLS ARE DEMISING AND/OR ARE SECURITY TYPE, (EG., CANOPY CLOSURE AND EQUIPMENT PENETRATION), PROVIDE FLATTENED STEEL EXPANDED MESH 3/4" x16 GA. MINIMUM BEHIND GYP. BD., FASTENED TO WALL STUDS ON WALGREENS SIDE.

(34) ALL STORAGE SHELVING, ETC. BY WALGREENS. SEE FLOOR PLAN DWG. FOR LOCATIONS. [illegible]

GENERAL NOTES

- ALL DIMENSIONS ARE TO FACE OF CONCRETE, CONCRETE BLOCK OR FACE OF STUD, UNLESS NOTED OTHERWISE.
- ALL INTERIOR PARTITIONS ARE 3 5/8" METAL STUDS @ 16" O.C. UNLESS NOTED OTHERWISE.
- ALL DIMENSIONS ARE TO FACE OF CONCRETE, CONCRETE BLOCK OR FACE OF STUD, UNLESS NOTED OTHERWISE.
- ALL INTERIOR PARTITIONS ARE 3 5/8" METAL STUDS @ 16" O.C. UNLESS NOTED OTHERWISE.

ROOM FINISH SCHEDULE

ROOM & SPACES	FLOOR	BASE	WALLS	CEILING	PAINT	REMARKS
VESTIBULE	VINYL COMPOSITION TILE (VINYL REINFORCED TO CONCRETE)	VINYL BASE (ON GYP. BD.) SEE REMARKS	GYPSUM WALLBOARD	ACOUSTICAL TILE	PAINT	
GENERAL SALES	VINYL COMPOSITION TILE (VINYL REINFORCED TO CONCRETE)	VINYL BASE (ON GYP. BD.) SEE REMARKS	GYPSUM WALLBOARD	ACOUSTICAL TILE	PAINT	
GENERAL STOCK	SEALED CONCRETE	NONE	CONCRETE BLOCK	NONE - EXPOSED STRUCTURE	PAINT	
PHARMACY	CERAMIC TILE	CERAMIC TILE	GYPSUM WALLBOARD	GYPSUM BOARD	PAINT	
PATIENT SEATING	CARPETING (BY WALGREENS)	WATER RESISTANT GYPSUM WALLBOARD	GYPSUM WALLBOARD	SEE INTERIOR ELEVATIONS	PAINT	
PASSAGE #1	CONCRETE HARDENER/SEALER	NONE	CONCRETE BLOCK	NONE - EXPOSED STRUCTURE	PAINT	
WOMENS ROOM	CERAMIC TILE	CERAMIC TILE	SLAT WALL (BY WALGREENS)	GYPSUM BOARD	PAINT	
EMPLOYEE ROOM	CARPETING (BY WALGREENS)	NONE	4'-0" HIGH MASONITE WAINSCOT (AS NOTED)	ACOUSTICAL TILE	PAINT	
PORTER	SEALED CONCRETE	NONE	4' HIGH PANELING + WALL COVERING ABOVE	ACOUSTICAL TILE	PAINT	
MENS TOILET	CERAMIC TILE	CERAMIC TILE	CONCRETE BLOCK (SEE INT. ELEV.)	GYPSUM BOARD	PAINT	
ELECT. RM/SPACE	SEALED CONCRETE	NONE	CONCRETE BLOCK (SEE INT. ELEV.)	NONE - EXPOSED STRUCTURE	PAINT	
OFFICE	CARPETING (BY WALGREENS)	WATER RESISTANT GYPSUM WALLBOARD	GYPSUM WALLBOARD	ACOUSTICAL TILE	PAINT	
PASSAGE #2	CONCRETE HARDENER/SEALER	NONE	CONCRETE BLOCK	NONE - EXPOSED STRUCTURE	PAINT	
ONE-HOUR PHOTO	CARPETING (BY WALGREENS)	WATER RESISTANT GYPSUM WALLBOARD	GYPSUM WALLBOARD	ACOUSTICAL TILE	PAINT	
MULTI-PURPOSE	CARPETING (BY WALGREENS)	WATER RESISTANT GYPSUM WALLBOARD	GYPSUM WALLBOARD	ACOUSTICAL TILE	PAINT	
PASSAGE #3	CONCRETE HARDENER/SEALER	NONE	CONCRETE BLOCK	NONE - EXPOSED STRUCTURE	PAINT	
SPRINKLER ROOM	SEALED CONCRETE	NONE	CONCRETE BLOCK	NONE - EXPOSED STRUCTURE	PAINT	

REMARKS:
1) FIBERGLASS POLYESTER PANEL IN PORTER AREA FROM FLOOR TO 8'-0" A.F.F.
2) [illegible]
3) CONCRETE HARDENER/SEALER UNDER MAT IN COOLER/FREEZER.
4) BEHIND DOOR AND 1-HOUR PHOTO WALL.
5) VINYL AND PAINT VINYL BASE ON COMPTICS, PHOTO AND FRONT CHECK OUT CASEWORK. SEE SHEET D1.
6) [illegible]
7) REQUIRED OVER METAL STUDS. SEE WALL SECTIONS.

James douglas evans architect, PLLC
29 Northeast Avenue
Tallmadge, Ohio 44278-1923
330-633-9225 voice 330-633-9211 fax

PROJECT TYPE

DRAWINGS/SPECIFICATIONS BY:
- ☐ WALGREENS'
- ☒ LANDLORD'S CONSULTANT

ALL CONSTRUCTION WORK, UNLESS NOTED OTHERWISE, BY:
- ☐ WALGREENS' CONTRACTOR
- ☒ LANDLORD'S CONTRACTOR (TURNKEY CONSTRUCTION)

STORE		BUILDING	
NEW	☒	NEW	☒
REMODELING	☐	EXISTING	☐
RELOCATION	☐	NEW SHELL ONLY	☐
OTHERS	☐		

PARTITION SCHEDULE, LEGEND & CEILING DATA

REFER TO DRAWING SHEET A2.8 FOR DETAILED INFORMATION RELATING TO WALL CONSTRUCTION.

LEGEND

- GROSS HATCHING DENOTES ITEMS THAT ARE NOT USED. REFERENCE TO SUCH ITEMS SHALL BE DELETED FROM THE SCOPE OF WORK FOR THIS PROJECT.
- (2B) KEYED NOTE DESIGNATION. REFER TO KEYED NOTES ON THIS SHEET.
- (x) WALL TYPE DESIGNATION. REFER TO 18/A2.8 FOR WALL TYPES.
- 2/A2.5 SECTION CUT LINE. REFER TO DESIGNATED DRAWING SHEET FOR SECTIONS.
- A/A3.1 ELEVATION DESIGNATION. REFER TO DESIGNATED DRAWING SHEET FOR ELEVATIONS.
- 9/A4.3 DETAIL DESIGNATION. REFER TO ASSOCIATED DRAWINGS FOR DETAILS.
- (D) DOOR TYPE DESIGNATION. REFER TO SHEET A4.3 FOR DOOR INFORMATION.
- (W) WINDOW TYPE DESIGNATION. REFER TO 8/A2.1 FOR WINDOW INFORMATION.

3A-4 REQUIREMENTS FOR RECEIVING PLATFORM AND FOR MANEUVERING OF RECEIVING VECHILES.

PROVIDE A CONCRETE PLATFORM MAX. 1 1/2" BELOW BUILDING FLOOR, SURROUNDING PAVEMENT SHALL BE SLOPED UP TO MEET THE PLATFORM. PROVIDE CONVENIENT ACCESS TO PLATFORM BY MEANS OF ADEQUATE SPACE FOR APPROACH AND MANEUVERING OF LONGEST SIZE TRACTOR-TRAILER ALLOWED IN THE STATE IN WHICH THE STORE IS TO BE LOCATED. WHERE A RAISED LOADING DOCK IS REQUIRED, THEN 125 SQUARE FEET OF PLATFORM IS TO BE PROVIDED.

3A-5 VESTIBULE

[illegible]

NO.	DATE	BY	DESCRIPTION	CONST

REVISIONS

CERTIFICATION AND SEAL

I HEREBY CERTIFY THAT THIS PLAN AND SPECIFICATION WAS PREPARED BY ME OR UNDER MY DIRECT SUPERVISION AND THAT I AM A DULY REGISTERED ARCHITECT OR ENGINEER UNDER THE LAWS OF THE STATE OF NORTH CAROLINA AS SIGNIFIED BY MY HAND AND SEAL.

JAMES DOUGLAS EVANS ARCHITECT, PLLC REGISTERED ARCHITECTURAL COMPANY CERT. NO. C-1308 NORTH CAROLINA TALLMADGE, OH

STORE NO. 10541

PROJECT NAME
Walgreens
1210 KILDAIRE FARM RD.
CARY, NC 27511

ARCHITECT'S PROJECT NUMBER: 3705

DRAWING TITLE
GENERAL FLOOR PLAN & SCHEDULES

CADD PLOT:	SCALE: AS NOTED	DRAWING NO.
VOID PLOT:	DRAWN BY: WAS	A1.1
RELEASED TO CONSTRUCTION	DATE: 05-22-06	
	REVIEWED BY: JDE	