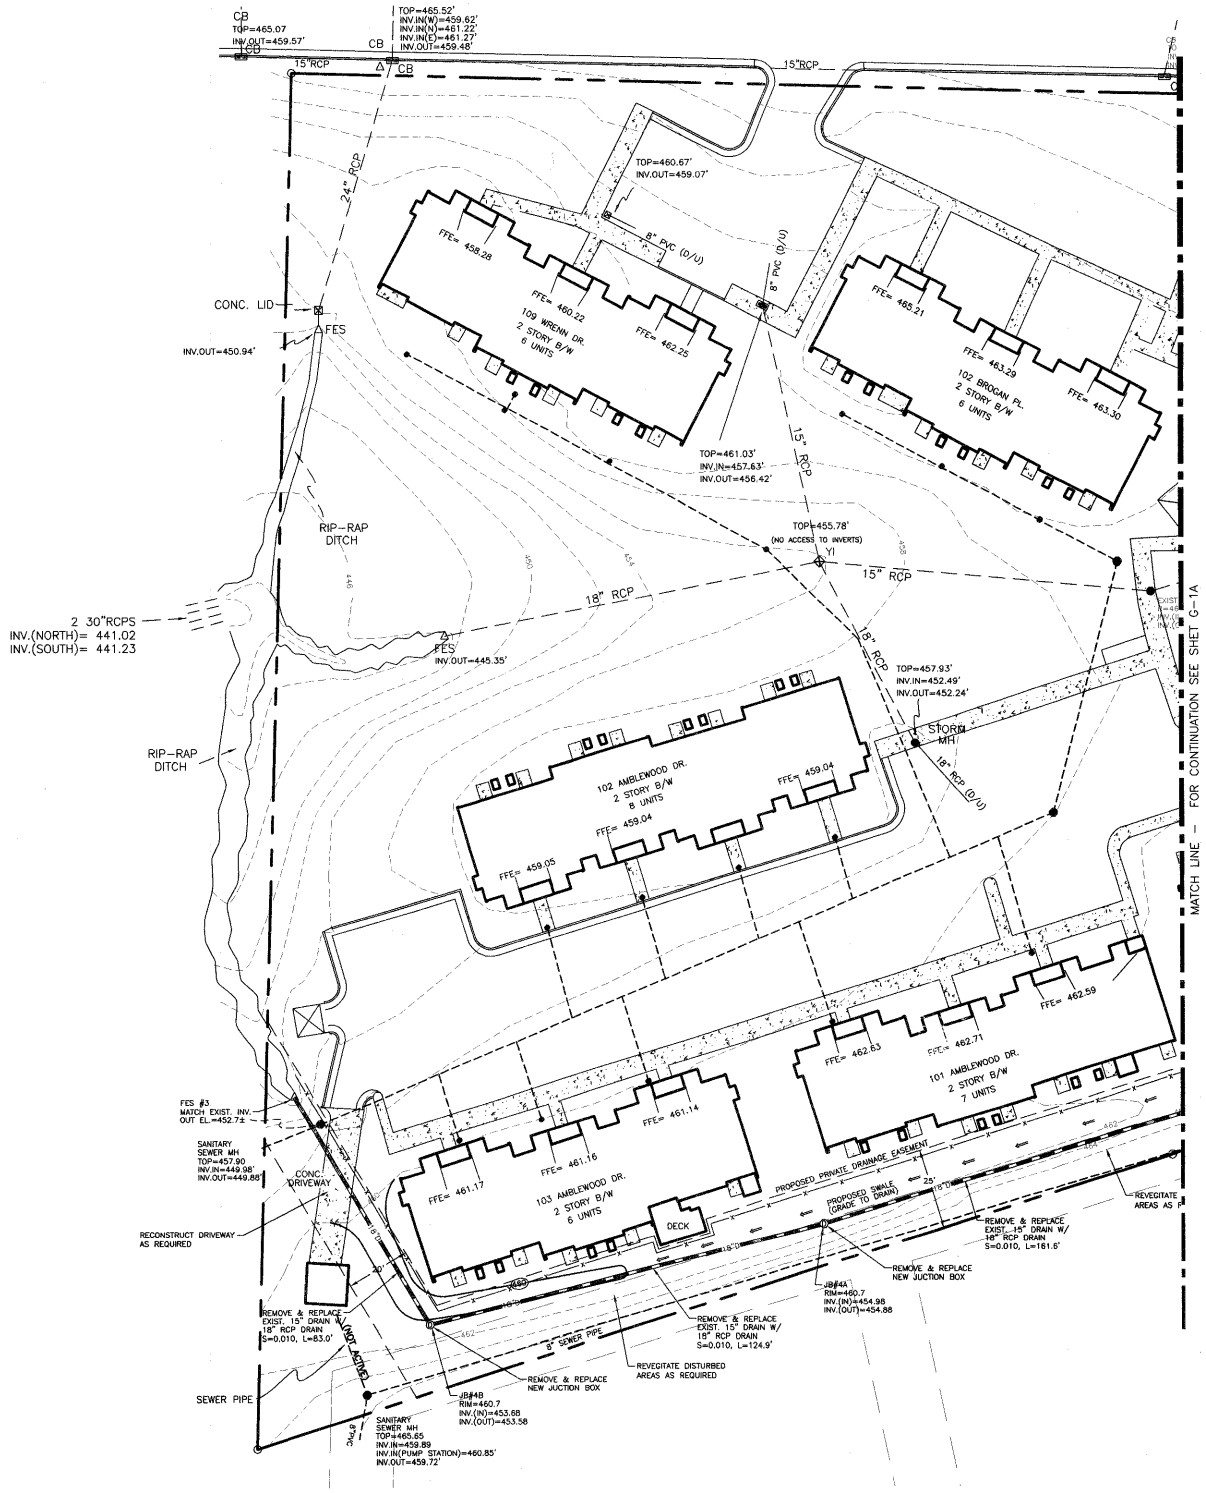



ETd

ELAM, TODD, d'AMBROSI
URBAN PLANNING • LANDSCAPE ARCHITECTURE
CIVIL ENGINEERING • LAND USE CONSULTING
2880 SLATER RD, SUITE 200
MORRISVILLE, NORTH CAROLINA 27560

OFFICE 919.481.2021
FAX 919.481.2773
EMAIL etd@etdpa.com


NORTH CAROLINA PROFESSIONAL SEAL 031746 ENGINEER WILLIAM S. NEEDHAM

LEVEY KILDAIRE

# GRADING & POST DEVELOPMENT EROSION CONTROL PLAN

**CLIENT:**
LRC DEVELOPMENT COMPANY, LLC
1585 FREDRICK BLVD
AKRON, OH 44320
330-253-6958

**SURVEYOR:**
ELINGBURG LAND SURVEY CO, INC
624 W CHATHAM ST
APEX, NC 27539
919-303-5371

WALGREENS
STORE# 10541

Drawn By: BMH
Checked By: BN
Date: 3-31-06
Proj#: 2511009

**Revisions**
REV 5/12/06 CARY REVIEW COMMENTS

06-SP-012 - A
APPROVED
TOWN OF CARY
Approved by _____ Date 7-24-06
Planning _____ Date 9-11-06
Engineering _____ Date 9-12-06

SCALE: HORIZONTAL 1" = 20'

SHEET
G-1B


N:\Projects\2511009\LAND\ARCHIVE\ALT\ARCH\2511009_PLANCHECK2511009_LAYOUT.dwg, 8/10/2006 2:18:58 PM, ETd 919-481-2021