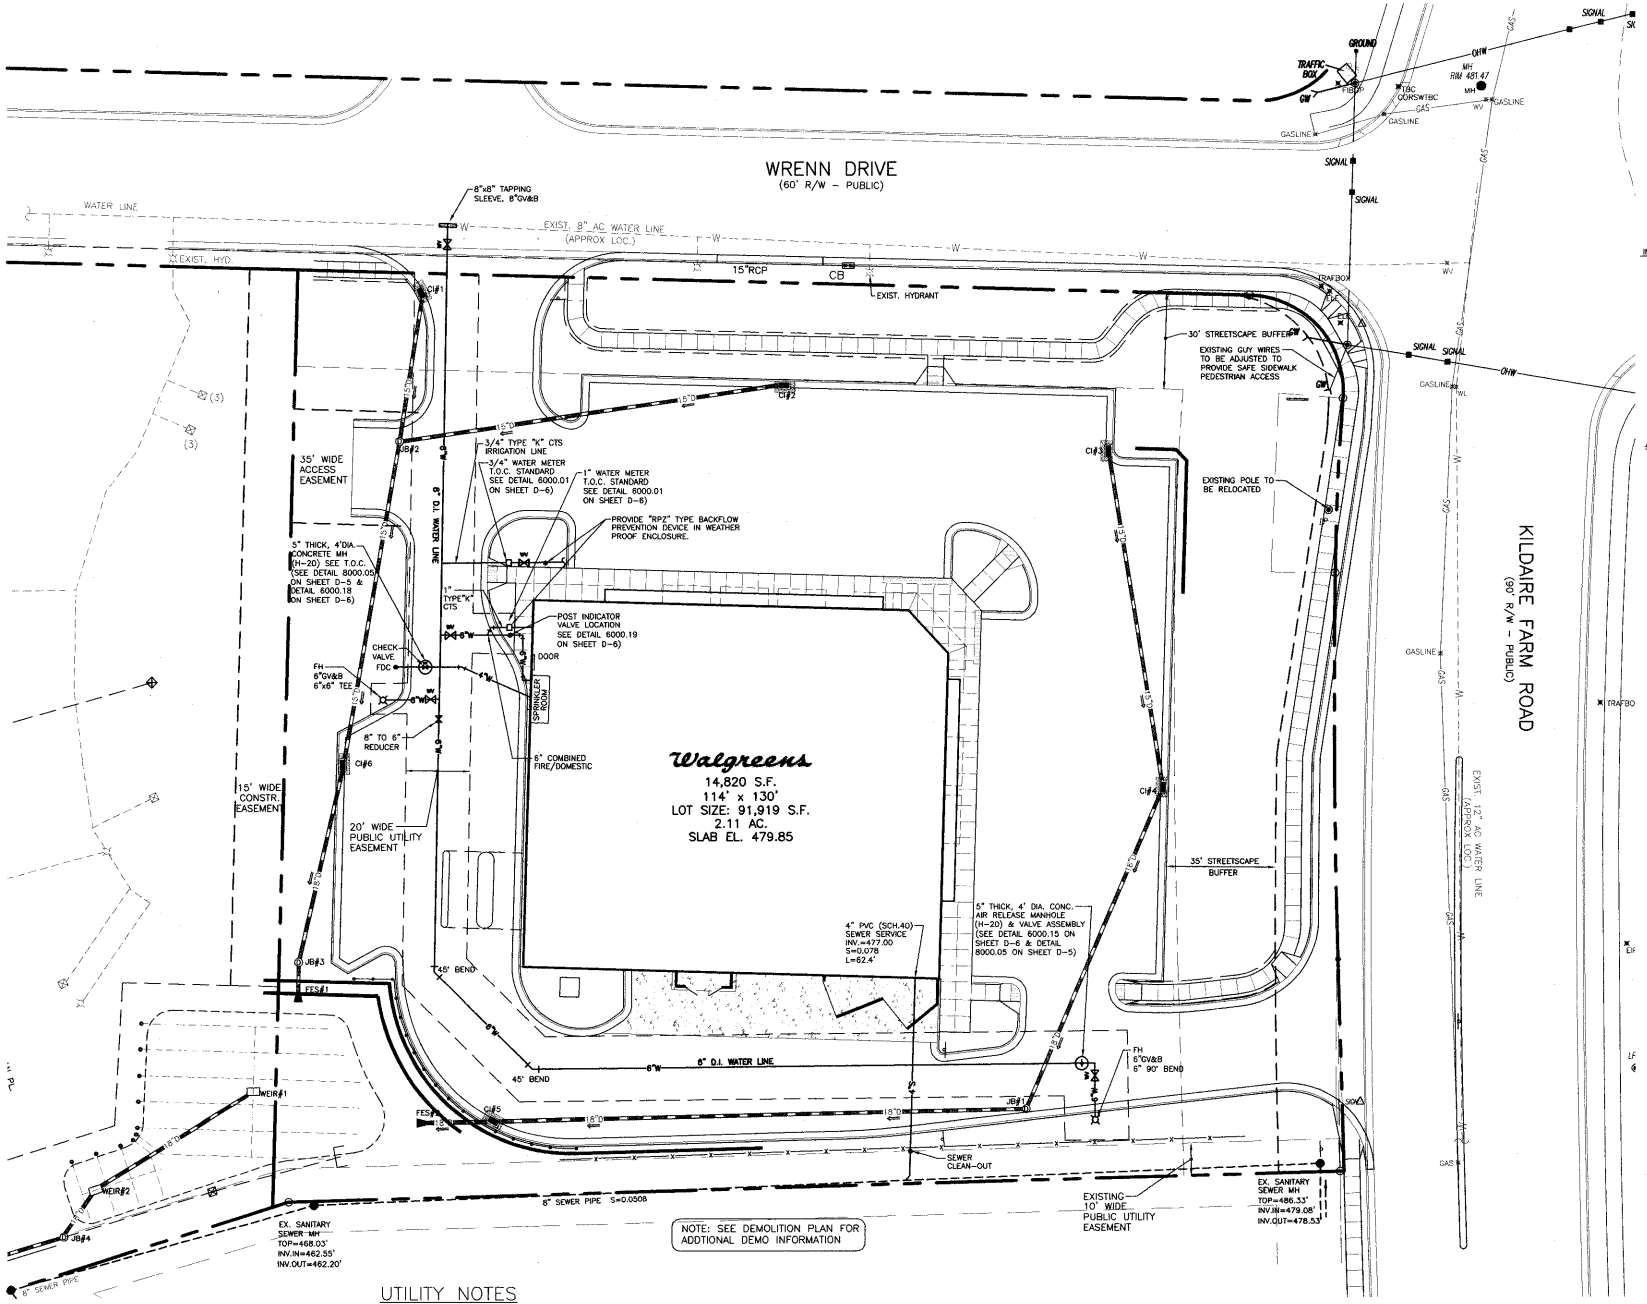

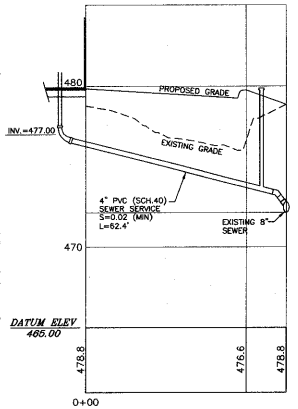

SANITARY SEWER PROFILE
SCALE: 1" = 20' HORIZONTAL
1" = 2' VERTICAL

UTILITY NOTES

1) ALL MATERIALS AND METHODS OF CONSTRUCTION SHALL BE IN ACCORDANCE WITH THE TOWN OF CARY AND THE STATE OF NORTH CAROLINA STANDARDS AND SPECIFICATIONS.
2) CONTRACTOR SHALL HAVE NORTH CAROLINA ONE CALL (1-800-632-4949) LOCATE ALL EXISTING UTILITIES PRIOR TO COMMENCING CONSTRUCTION.
3) CONTRACTOR SHALL VERIFY THE LOCATION AND DEPTH OF ALL EXISTING UTILITIES AND NOTIFY ENGINEER OF ANY DISCREPENCIES OR CONFLICTS PRIOR TO BEGINNING CONSTRUCTION.
4) BOUNDARY AND SURVEY INFORMATION IS TAKEN FROM A SURVEY BY ELINBURG LAND SURVEY CO., INC.
5) ALL CONSTRUCTION MUST BE PERFORMED IN ACCORDANCE WITH CURRENT TOWN OF CARY STANDARD SPECIFICATIONS AND DETAILS.
6) DEDICATED SPRINKLER RISER ROOM WITH EXTERIOR DOOR IS REQUIRED AND THE BACKFLOW PREVENTER FOR THE FIRE LINE SHALL BE LOCATED IN THIS ROOM.

LEGEND
- FIRE HYDRANT
- WATER VALVE
- SEWER MANHOLE
- DRAIN JUNCTION BOX
- CURB INLET
- FES W/ RIPRAP
- EXISTING SANITARY SEWER MANHOLE

06-SP-012
APPROVED
TOWN OF CARY
Approved by DRC Date 11-13-06
Planning RD Date 11-21-06
Engineering TS ST Date 11-22-06

0 20 40 60
SCALE: HORIZONTAL 1" = 20'

ETd
ELAM, TODD, d'AMBROSI
URBAN PLANNING • LANDSCAPE ARCHITECTURE
CIVIL ENGINEERING • LAND USE CONSULTING
2880 SLATER RD, SUITE 200
MORRISVILLE, NORTH CAROLINA 27560
OFFICE 919.481.2021
FAX 919.481.2773
EMAIL etd@etdpa.com

LEVEY KILDAIRE

UTILITY PLAN

CLIENT:
LRC DEVELOPMENT COMPANY, LLC
1585 FREDRICK BLVD
AKRON, OH 44320
330-253-6958

SURVEYOR:
ELINGBURG LAND SURVEY CO, INC
624 W CHATHAM ST
APEX, NC 27539
919-303-5371

WALGREENS
STORE# 10541

Drawn By: BMH
Checked By: BN
Date: 2-10-06
Proj#: 2511009

Revisions
REV 3/31/06 CARY REVIEW COMMENTS
REV 5/12/06 CARY REVIEW COMMENTS
REV 6/30/06 CARY REVIEW COMMENTS
REV 7/11/06 CARY & WALGREENS REV
REV 10/16/06 H-20 NOTATION

SHEET
UT-1

L:\Projects\2511009\LEVEY_KILDAIRE_SITE_PLAN\2511009_PLNTWNGN2511009_LAYOUT_MASTERVER7-19-06.dwg, 11/20/2006 8:46:49 AM, ETd 919-481-2021