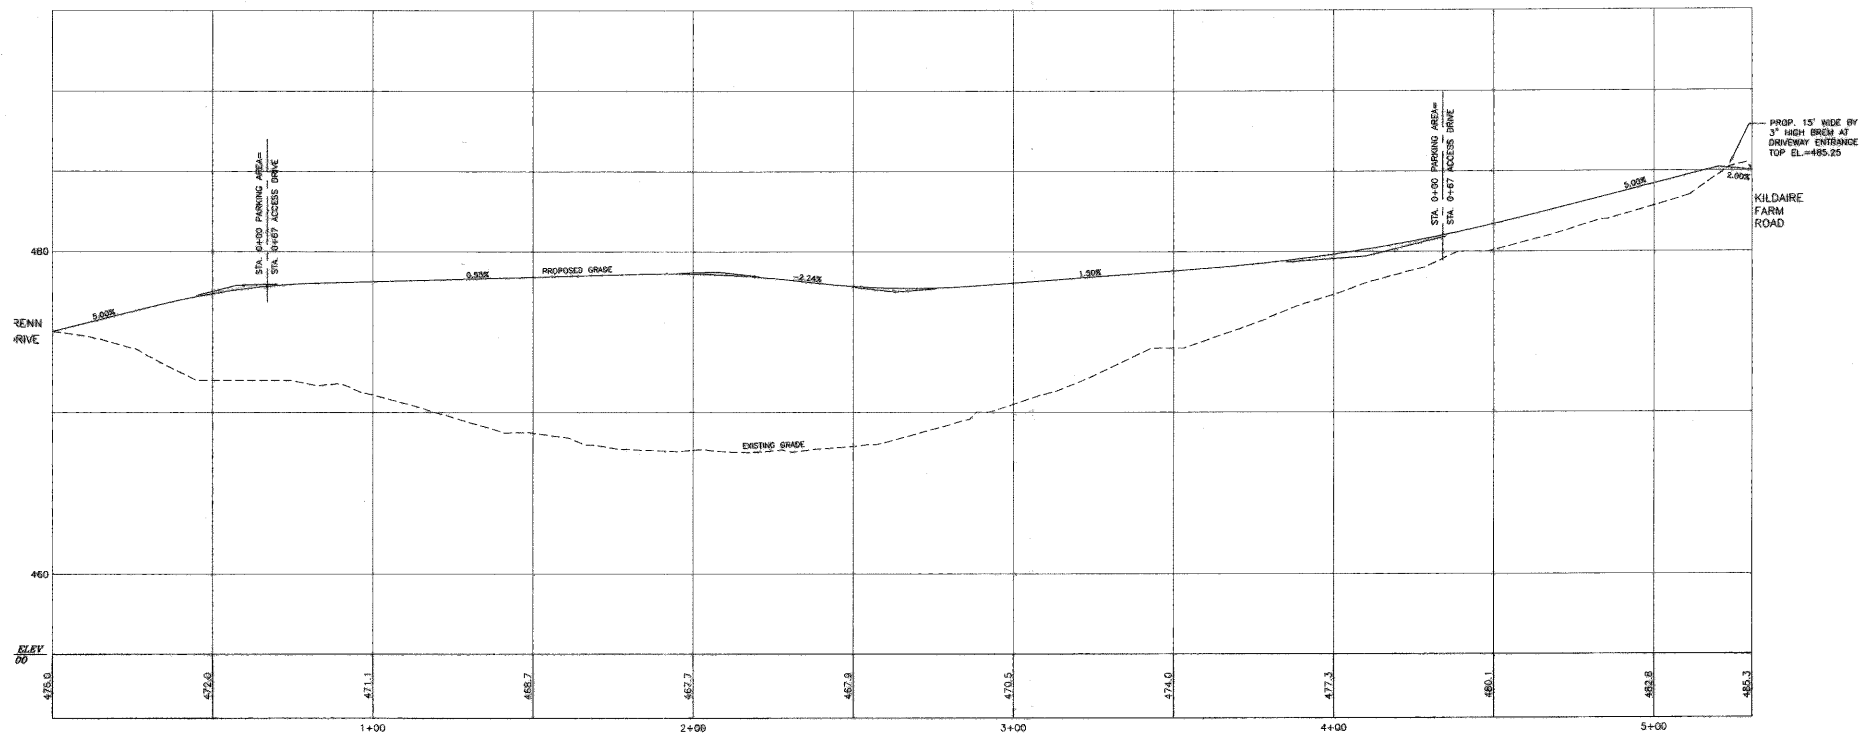

ACCESS DRIVE PROFILE

SCALE: 1" = 20' HORIZONTAL
1" = 4' VERTICAL

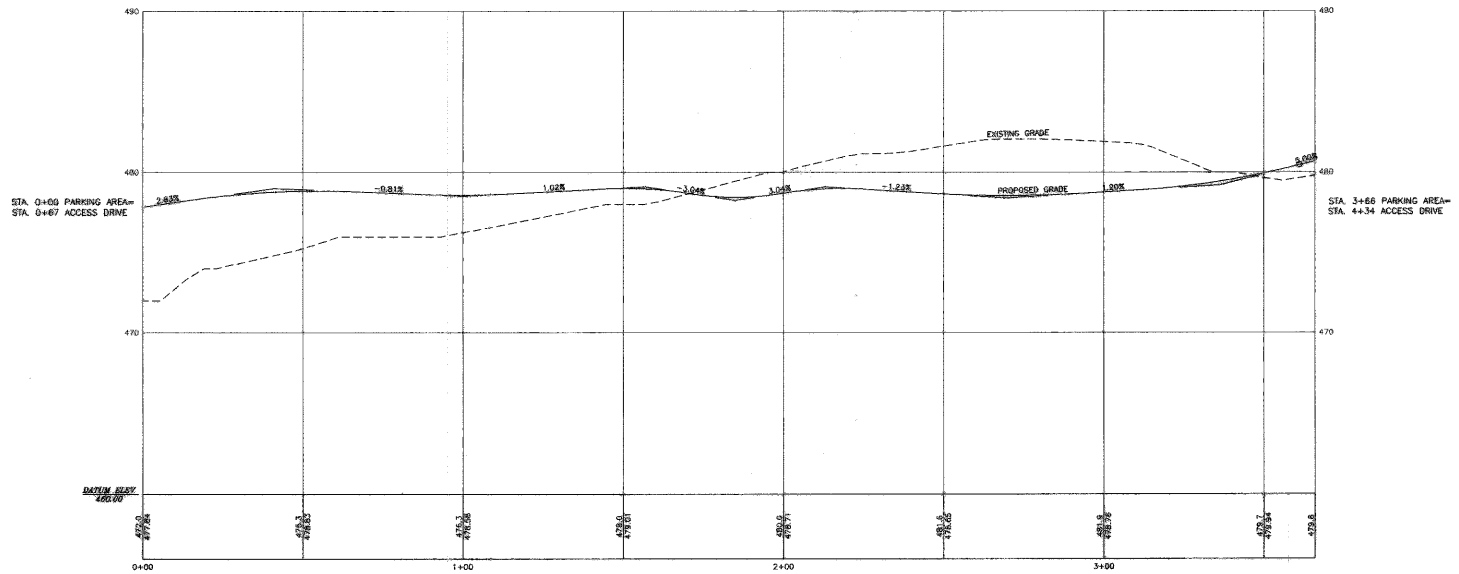

PARKING AREA PROFILE

SCALE: 1" = 20' HORIZONTAL
1" = 4' VERTICAL

06-SP-012
APPROVED
TOWN OF CARY
Approved by
Planning _____ Date 9-12-06
Engineering _____ Date 9-12-06

ETd

ELAM, TODD, d'AMBROSI
URBAN PLANNING • LANDSCAPE ARCHITECTURE
CIVIL ENGINEERING • LAND USE CONSULTING

2550 SLATER RD, SUITE 200
MORRISVILLE, NORTH CAROLINA 27560

OFFICE 919.481.2021
FAX 919.481.2773
EMAIL etd@etdps.com

NORTH CAROLINA PROFESSIONAL SEAL 031746 ENGINEER WILLIAM S. ELAM

LEVEY KILDAIRE

ACCESS DRIVE PROFILE

CLIENT:
LRC DEVELOPMENT COMPANY, LLC
1595 FREDRICK BLVD
AKRON, OH 44320
330-258-6958

SURVEYOR:
ELINGBURG LAND SURVEY CO, INC
624 W CHATHAM ST
APEX, NC 27539
919-303-5371

WALGREENS
STORE# 10541

Drawn By: RMH
Checked By: WN
Date: 2-10-06
Proj#: 2511009

Revisions

SHEET
PR-1