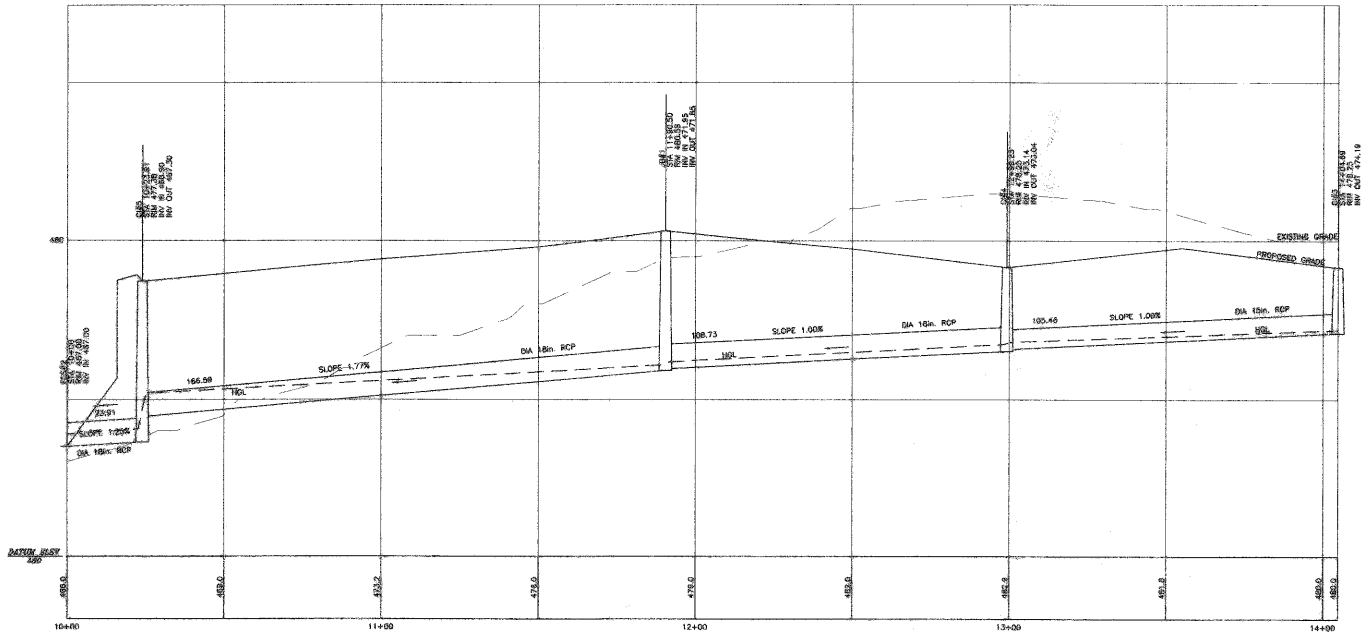


PROFILE FES-2 TO CI-3

SCALE: 1" = 20' HORIZONTAL
1" = 4' VERTICAL

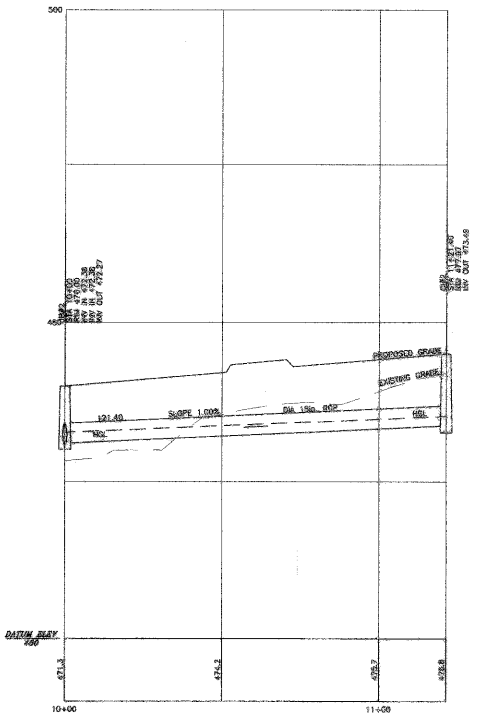


PROFILE JB-2 TO CI-2

SCALE: 1" = 20' HORIZONTAL
1" = 4' VERTICAL

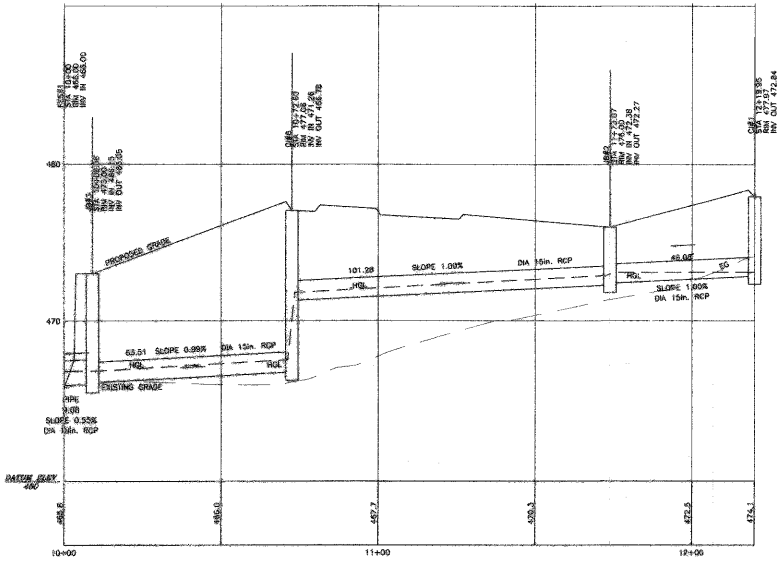


PROFILE FES-1 TO CI-1

SCALE: 1" = 20' HORIZONTAL
1" = 4' VERTICAL


ETd

ELAM, TODD, CAMERON

URBAN PLANNING • LANDSCAPE ARCHITECTURE
CIVIL ENGINEERING • LAND DEVELOPMENT

2560 ST. ATES RD. SUITE 250
MORRISVILLE, NORTH CAROLINA 27560

OFFICE 919.481.2001
FAX 919.481.2773
EMAIL etd@etdpa.com


NORTH CAROLINA PROFESSIONAL SEAL 031748 ENGINEER WILLIAM B. MEDLIN

LEVEY KILDAIRE

DRAINAGE PROFILE

CLIENT:
LRC DEVELOPMENT COMPANY, LLC
1585 FREDRICK BLVD
AKRON, OH 44320
330-253-6958

SURVEYOR:
ELINGBURG LAND SURVEY CO, INC
324 W CHATHAM ST
APEX, NC 27539
919-303-5371

WALGREENS
STORE# 10541

Drawn By: BMH
Checked By: BN
Date: 2-10-06
Proj#: 2511008

Revisions

06-SP-012
APPROVED
TOWN OF CARY
Approved by
Planning — Date
Engineering — Date

SHEET
PR-2


L:\Projects\2511008\LEVEY_CLUBHOUSE_SITE_PLAN\PLANS\2511008_PLANSMODELS\2511008_LAYOUT_MASTER\2511008-19-06-06.dwg, 2/14/2006 10:28:05 AM, BMH, 1:1