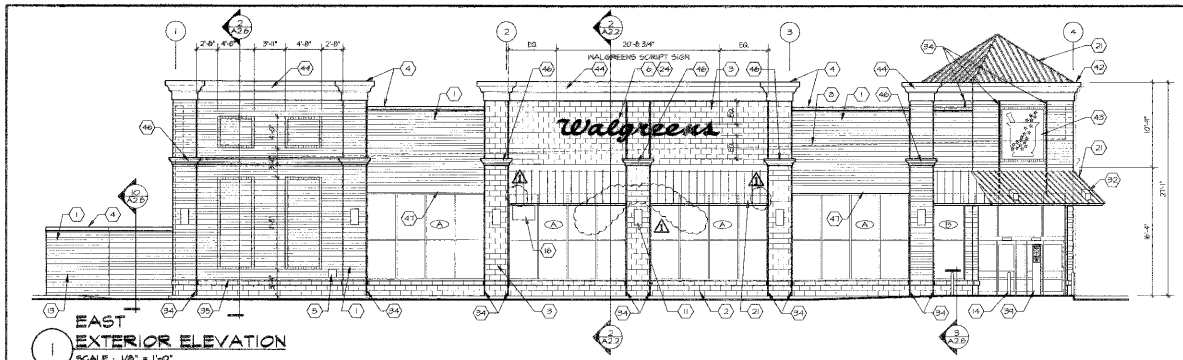

1 EAST EXTERIOR ELEVATION
SCALE : 1/8" = 1'-0"

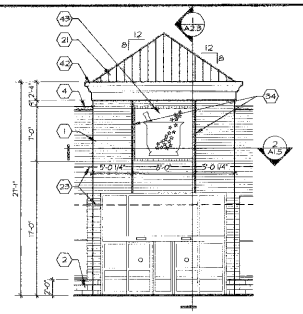

5 FRONT TOWER EXTERIOR ELEVATION
SCALE : 1/8" = 1'-0"

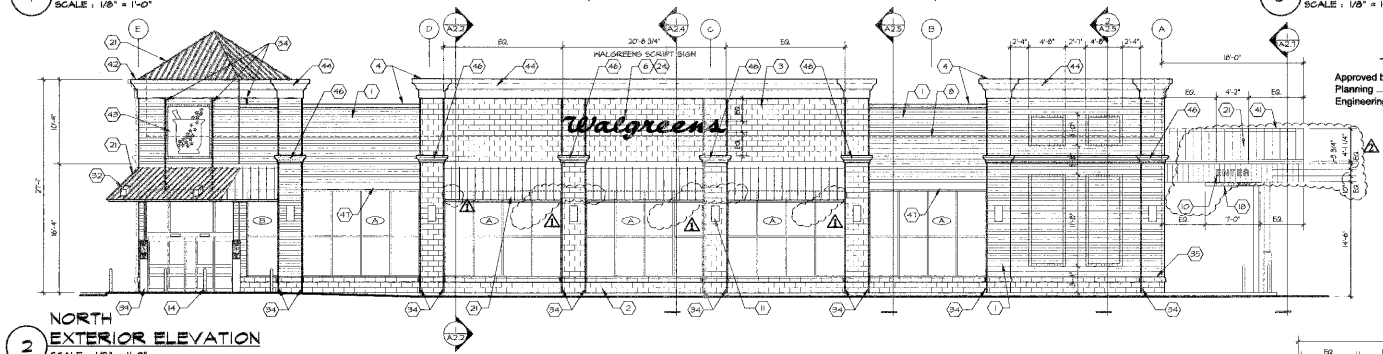

2 NORTH EXTERIOR ELEVATION
SCALE : 1/8" = 1'-0"

06-SP-012
APPROVED
TOWN OF CARY
Approved by _____ Date 8-1-06
Planning _____ Date 7-11-06
Engineering _____ Date 9-12-06

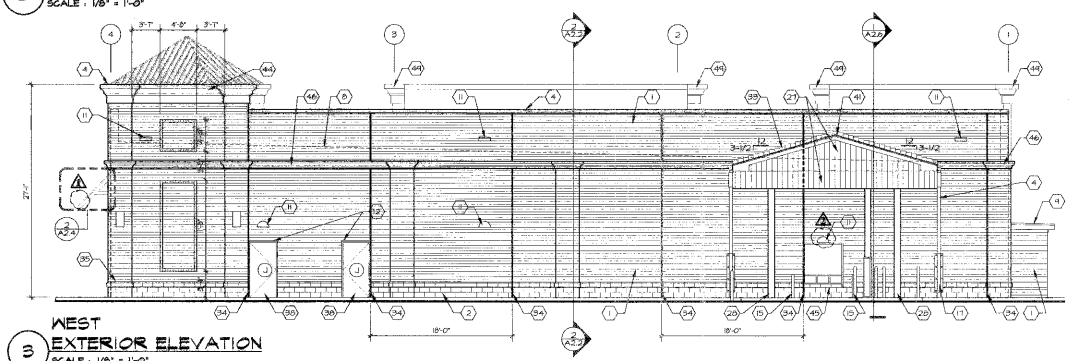

3 WEST EXTERIOR ELEVATION
SCALE : 1/8" = 1'-0"

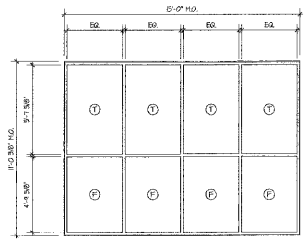

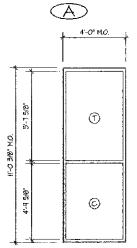

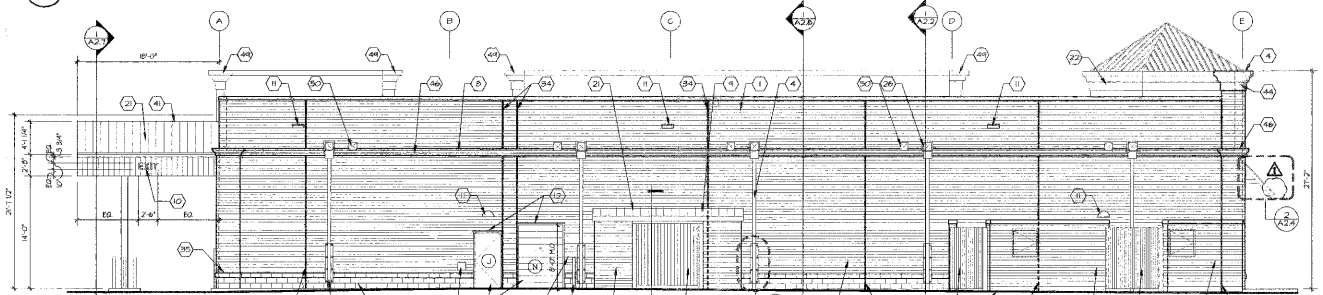

4 SOUTH EXTERIOR ELEVATION
SCALE : 1/8" = 1'-0"

6 WINDOW ELEVATIONS
SCALE : 1/4" = 1'-0"

Ⓒ CLEAR LOW-E INSULATED GLASS (LAMINATED SAFETY GLASS - INNER AND OUTER PANE)

Ⓣ TINTED LOW-E INSULATED GLASS

Ⓕ CLEAR LOW-E INSULATED GLASS w/ FROSTED TRANSLUCENT INNER PANE (LAMINATED SAFETY GLASS - INNER AND OUTER PANE)

NOTE
DIMENSIONS PROVIDED ARE MASONRY OPENING DIMENSIONS UNLESS OTHERWISE NOTED. COORDINATE ACTUAL DIMENSIONS OF FRAMES w/ WINDOW MANUFACTURER BASED ON FIELD VERIFIED DIMENSIONS.

KEYED NOTES

1. OLDCASTLE "QUIK-BRIK" - "MONACO BLEND" MASONRY UNITS. NO MITERED CORNERS AT ENTRANCE PIERS. USE 135° SPECIAL BRICK SHAPE. STANDARD GRAY MORTAR COLOR.
2. OLDCASTLE "MARBLE WHITE" SPLIT-FACE BLOCK. MORTAR COLOR SHALL MATCH BLOCK.
3. TRENWYTH TRENDSTONE - MADISON B, GROUND-FACE MASONRY UNITS (LIMESTONE APPEARANCE).
4. PREFINISHED SHEET METAL COPING, GUTTERS, AND DOWNSPOUTS (COLOR TO MATCH E.I.F.S. COLOR). GUTTERS AT DRIVE-THRU CANOPY SHALL BE KYNAR 500 "FOREST GREEN". [illegible]
5. WALL HYDRANT. SEE PLUMBING DRAWINGS.
6. RED "WALGREENS" SCRIPT SIGN, INTERNALLY ILLUMINATED. SEE DETAILS ON SHEET A5.2. REFER TO WALL SECTIONS FOR WIRING DETAILS WHERE SIGNAGE OCCURS ABOVE ROOF LINE.
7. [illegible]
8. ROOF LINE
9. TOYE ROOF. SEE DETAIL 6/A2.9.
10. INDIVIDUAL LETTER SIGN. SEE SHEET. A5.2.
11. WALL-MOUNTED LIGHT. SEE ELECTRICAL DRAWINGS. [illegible] REFER TO DETAIL 1/A2.8 IF APPLICABLE.
12. RAIN SHEILD.
13. MASONRY COMPACTOR AND TOTE ENCLOSURES. SEE DETAILS ON SHEET A2.4
14. PIPE BOLLARD. SEE DETAIL 12/D-6.
15. FLEXIBLE DELINIATION POST. FASTEN TO CONGRETE WITH BOLTS.
16. WINDOW SIGN. SEE SHEET A5.2.
17. 1/8" THICK BENT STEEL PLATE (TO PROTECT DOWNSPOUT). PAINT TO MASONRY COLOR TO MATCH E.I.F.S. COLOR. [illegible] SEE DETAIL 2/A2.8.
18. "CLEARANCE" SIGN. SEE DETAIL ON SHEET A5.2.
19. [illegible]
20. [illegible]
21. STANDING SEAM METAL ROOF. KYNAR 500 "FOREST GREEN". PROVIDE
22. 26GA. GALVANIZED "M" PANEL w/ END CLOSURES. PREFINISHED IN STANDARD COLOR THAT MOST APPROXIMATES THE ADJACENT BRICK.
23. AWNING DASHED IN FOR CLARITY.
24. [illegible]
25. [illegible]
26. [illegible]
27. VERTICAL FLUSH METAL SEAMED PANELS. COLOR TO MATCH ROOF (FOREST GREEN)
28. COLUMN. PAINT TO MATCH E.I.F.S. COLOR.
29. [illegible]
30. [illegible]
31. [illegible]
32. FACADE ACCENT LIGHT. SEE ELEC. DRAWINGS. LIGHTING SHALL BE DIRECTED AS TO ACCENT ONLY THE STUCCO MORTAR & PESTLE RELIEF.
33. STEP FLASHING w/ CAP FLASHING. COLOR TO MATCH QUIK-BRIK.
34. DARKENED LINE REPRESENTS COMBINATION EXPANSION / CONTROL JOINT w/ BACKER ROD AND SEALANT - COLOR TO MATCH ADJACENT MATERIAL. SEE DETAILS 4/E5/A1.5
35. 1" RACED JOINT w/ BACKER ROD AND SEALANT - COLOR TO MATCH ADJACENT MATERIAL.
36. DOORBELL @ 4'-0" A.F.F., ADJACENT TO RECEIVING ROLL-UP DOOR
37. FOUNDATIONS SHALL NOT BE EXPOSED. PROVIDE FINISH MASONRY TO BELOW GRADE.
38. EXTERIOR DOOR COLORS ARE TO MATCH MASONRY COLOR.
39. HANDICAP PARKING SIGNAGE.
40. [illegible]
41. CONTINUOUS RIDGE VENT. COLOR: FOREST GREEN.
42. CUSTOM FORMED PRE-FINISHED METAL GUTTER. COLOR SHALL MATCH COPING AND E.I.F.S. COLOR. SEE DETAIL 6/A2.8.
43. CUSTOM E.I.F.S RELIEF OF WALGREENS MORTAR & PESTLE GRAPHIC. REFER TO DETAIL 11/A5.2. COLOR: "SANDLEWOOD" BY STO.
44. E.I.F.S CORNICE & FRIEZE. SEE DETAIL ON SHEET 1/A2.8. COLOR: "SANDLEWOOD" BY STO.
45. WATER TABLE SHALL BE DISCONTINUOS BELOW DRIVE-THRU WINDOW. PROVIDE SMOOTH FACE MASONRY AT THIS LOCATION.
46. E.I.F.S TRIM w/ INTEGRAL RED STRIPE. SEE DETAIL ON SHEET 8/A2.8. COLOR: "SANDLEWOOD" BY STO. RED STRIPE TO MATCH WALGREENS SCRIPT SIGN.
47. E.I.F.S TRIM. SEE DETAIL ON SHEET 9/A2.8. COLOR: "SANDLEWOOD" BY STO.
48. CORRUGATED METAL GATE PAINTED TO MATCH BRICK. REFER TO DETAIL 1/A2.9.
49. RETURN E.I.F.S. CORNICE MIN. 15" (TYP.)
50. SECONDARY ROOF DRAIN SCUPPERS. (TYP. OF 5)

NOTE:
ALL SIGNAGE IS SHOWN FOR CLARITY AND COMPLETENESS OF CONSTRUCTION DOCUMENTS. PLEASE NOTE THAT ACCEPTANCE OF THE CONSTRUCTION DOCUMENTS BY THE BUILDING DEPARTMENT AND ISSUANCE OF A BUILDING PERMIT DOES NOT CONSTITUTE ACCEPTANCE OF SIGNAGE. ALL SIGN PERMITS AND APPROVALS MUST BE OBTAINED BY THE CONTRACTOR THROUGH THE TOWN OF CARY.

WALL SIGN RETURNS TO BE:
[illegible]
X WHITE (AT BROWN OR DARK BRICK ONLY)

James douglas evans architect, PLLC
29 Northeast Avenue
Tallmadge, Ohio 44278-1923
330-633-9225 voice 330-633-9211 fax

PROJECT TYPE

DRAWINGS/SPECIFICATIONS BY:
☐ WALGREENS'
☒ LANDLORD'S CONSULTANT

ALL CONSTRUCTION WORK, UNLESS NOTED OTHERWISE, BY:
☐ WALGREENS' CONTRACTOR
☒ LANDLORD'S CONTRACTOR (TURNKEY CONSTRUCTION)

STORE		BUILDING	
NEW	☒	NEW	☒
REMODELING	☐	EXISTING	☐
RELOCATION	☐	NEW SHELL ONLY	☐
OTHERS	☐		

LEGEND

- [illegible] GROSS HATCHING DENOTES ITEMS THAT ARE NOT USED. REFERENCE TO SUCH ITEMS SHALL BE DELETED FROM THE SCOPE OF WORK FOR THIS PROJECT.
- (2B) KEYED NOTE DESIGNATION. REFER TO KEYED NOTES ON THIS SHEET.
- A2.8 SECTION CUT LINE. REFER TO DESIGNATED DRAWING SHEET FOR SECTIONS.
- 2 / A4.3 DETAIL DESIGNATION. REFER TO ASSOCIATED DRAWINGS FOR DETAILS.
- (G) DOOR TYPE DESIGNATION. REFER TO SHEET A4.3 FOR DOOR INFORMATION.
- (N) WINDOW TYPE DESIGNATION. REFER TO 8/A2.1 FOR WINDOW INFORMATION.

SIGN AREA SUMMARY

ELEVATION #1 (EAST)	
20'-8 3/4" WALGREENS SCRIPT SIGN	60.83 S.F.
	60.83 S.F.
ELEVATION #2 (NORTH)	
20'-8 3/4" WALGREENS SCRIPT SIGN	60.83 S.F.
	60.83 S.F.
ELEVATION #3 (WEST)	
NO SIGNAGE	0.00 S.F.
	0.00 S.F.
ELEVATION #4 (SOUTH)	
10" EXIT INDIVIDUAL LETTER	2.10 S.F.
	2.10 S.F.
TOTAL BUILDING SIGNAGE	123.76 S.F.
SITE SIGN AREA	
ONE MONUMENT SIGN	32.0 S.F. (MAX.)
	32.0 S.F.
TOTAL SITE SIGNAGE	32.0 S.F.
TOTAL SIGNAGE AREA	155.76 S.F.

SIGN CODE SUMMARY

PERMIT OFFICIAL
NAME: JENNIFER GURRIN
PHONE: (919) 469-4342

PROPOSED SIGNAGE IS IN ACCORDANCE WITH THE LOCAL CODE. REFER TO THE SIGN CODE ANALYSIS DATED 04/04/2006 FOR SPECIFIC INFORMATION GOVERNING RESTRICTIONS. ALL SIGN PERMITS AND APPROVALS MUST BE OBTAINED BY THE CONTRACTOR THROUGH THE TOWN OF CARY.

REVISIONS

NO.	DATE	BY	DESCRIPTION	CONST
1	08/17/06	WAS	REVISIONS PER TOWN OF CARY	

CERTIFICATION AND SEAL

I HEREBY CERTIFY THAT THIS PLAN AND SPECIFICATION WAS PREPARED BY ME OR UNDER MY DIRECT SUPERVISION AND THAT I AM A DULY REGISTERED ARCHITECT OR ENGINEER UNDER THE LAWS OF THE STATE OF NORTH CAROLINA AS SIGNIFIED BY MY HAND AND SEAL.

JAMES DOUGLAS EVANS ARCHITECT PLLC REGISTERED ARCHITECTURAL COMPANY CERT. NO. 51389 NORTH CAROLINA TALLMADGE, OH

STORE NO. 10541

PROJECT NAME
Walgreens
1210 KILDAIRE FARM RD.
CARY, NC 27511

ARCHITECT'S PROJECT NUMBER: 3705

DRAWING TITLE
EXTERIOR ELEVATIONS, DETAILS, SIGN DATA

CADD PLOT:	SCALE: AS NOTED	DRAWING NO.
VOID PLOT:	DRAWN BY: WAS	A2.1
RELEASED TO CONSTRUCTION	DATE: 05-22-06	
	REVIEWED BY: JDE	