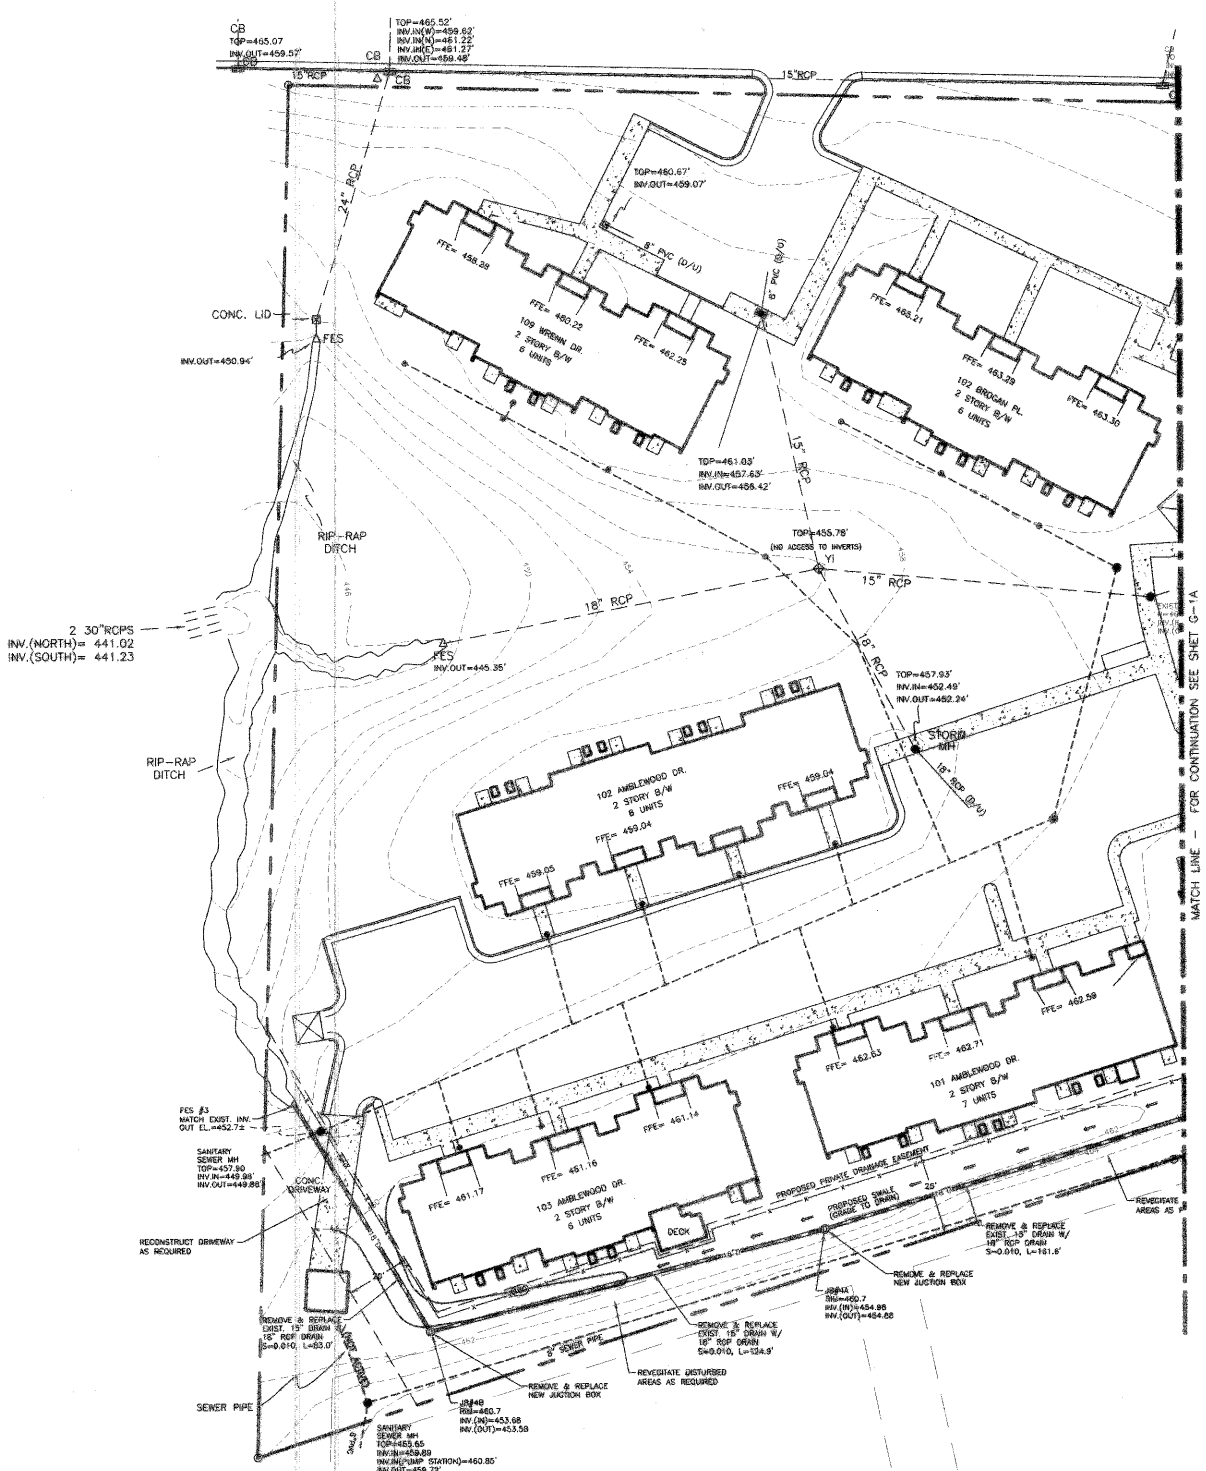

ETd

ELAM, TODD, D'AMERON
URBAN PLANNERS • LANDSCAPE ARCHITECTURE
CIVIL ENGINEERING • LAND DEVELOPMENT

2380 SLATER RD. SUITE 200
MORRISVILLE, NORTH CAROLINA 27560

OFFICE 919.481.3021
FAX 919.481.2773
EMAIL etd@etdpa.com

NORTH CAROLINA PROFESSIONAL SEAL 031748 ENGINEER

LEVEY KILDAIRE

GRADING & POST DEVELOPMENT EROSION CONTROL PLAN

CLIENT:
LRC DEVELOPMENT COMPANY, LLC
1595 FREDRICK BLVD
AKRON, OH 44320
330-253-6958

SURVEYOR:
ELINGBURG LAND SURVEY CO, INC
624 W CHATHAM ST
APEX, NC 27539
919-303-5371

WALGREENS
STORE# 10541

Drawn By: BMH
Checked By: EN
Date: 3-31-06
Proj#: 2511609

Revisions
REV 6/12/06 CARY REVIEW COMMENTS

06-SP-012
APPROVED
TOWN OF CARY
Approved by _____ Date _____
Planning _____ Date _____
Engineering _____ Date 6-13-06

SCALE: HORIZONTAL 1" = 20'

SHEET
G-1B