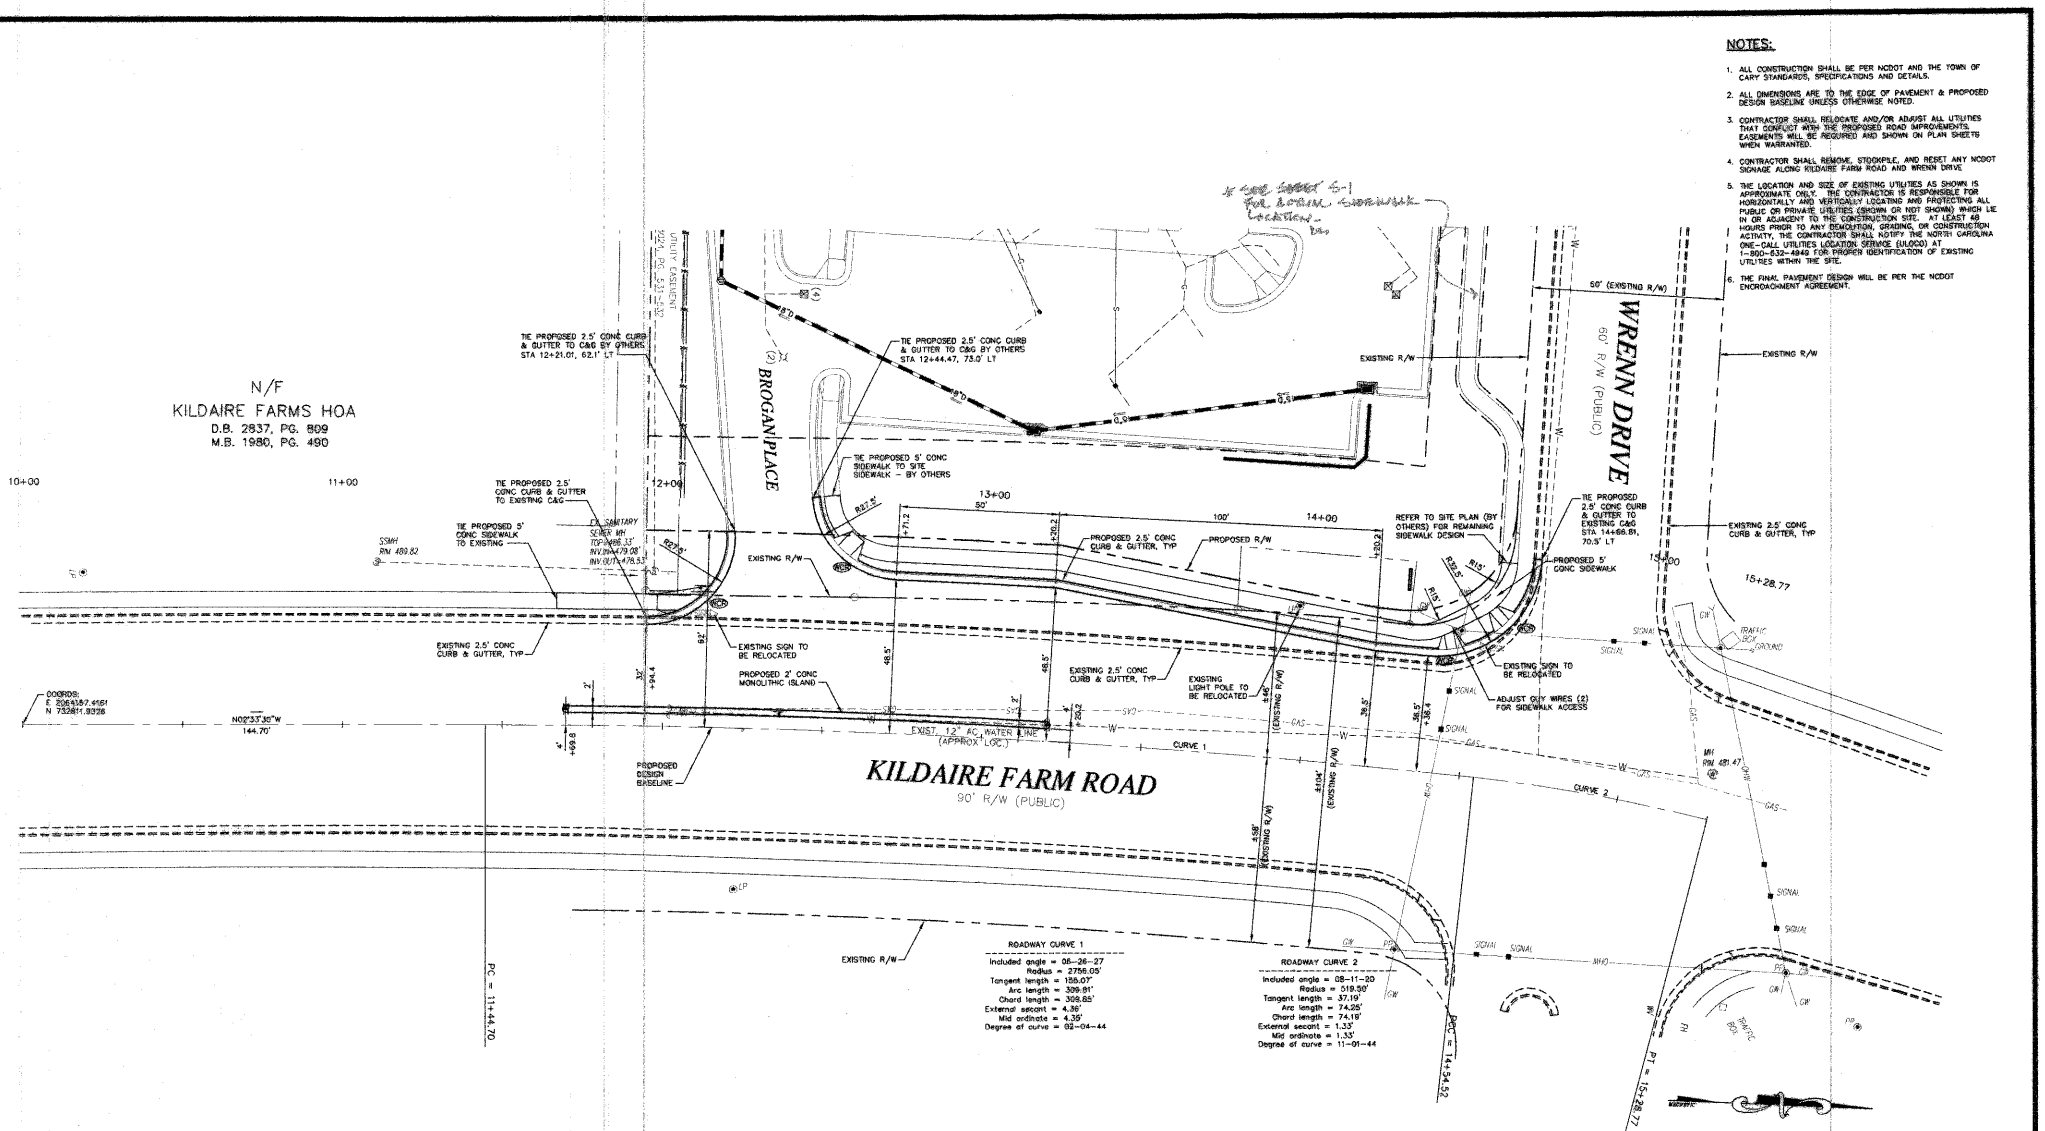

REV. No.	REVISION:	DATE:	DRAWN BY:	CHECKED BY:

This document, together with the concepts and designs presented herein, as an instrument of service, is intended only for the specific purpose and client for which it was prepared. Reuse of and improper reliance on this document without written authorization and adaptation by Kimley-Horn and Associates, Inc. shall be without liability to Kimley-Horn and Associates, Inc.
Copyright Kimley-Horn and Associates, Inc., 2005

PREPARED IN THE OFFICE OF:
Kimley-Horn and Associates, Inc.
P.O. BOX 33068 - RALEIGH, NORTH CAROLINA 27636-3068
PHONE: (919) 677-2000 FAX: (919) 677-2050

CLIENT: LRC KILDAIRE INVESTORS, LLC

TITLE: ROAD IMPROVEMENTS PLAN

NORTH CAROLINA PROFESSIONAL ENGINEER SEAL 25500 CODY EDWARDS
SEAL: 9/5/06

DATE: 09-05-06
HORIZONTAL SCALE: 1" = 40'
VERTICAL SCALE:
DRAWN BY: MOS
DESIGNED BY: BTE/MOS
CHECKED BY: BTE

PROJECT:
LRC KILDAIRE
1210 KILDAIRE FARM ROAD
CARY, NORTH CAROLINA

ATTACHED REFERENCE FILES: H:\012648002E\WRENN AND KILDAIRE\MASTER
JOB NUMBER: 012648002
SHEET NUMBER: R2 OF R3

H:\PW\012648002 - Wrenn and Kildaire\DWGS\C016.dwg, 8/5/2006 8:18:56 AM, PAUL.COX\(8510)\C2.pc3, 1:1, by Stephen Haller