11-SP-037
HTE#: 12-0045
APPROVED BY THE TOWN OF CARY
DEVELOPMENT REVIEW COMMITTEE

Planner KAH Date 11/10/2011

ALL CONSTRUCTION MUST BE PERFORMED IN ACCORDANCE WITH CURRENT TOWN OF CARY STANDARD SPECIFICATIONS AND DETAILS.

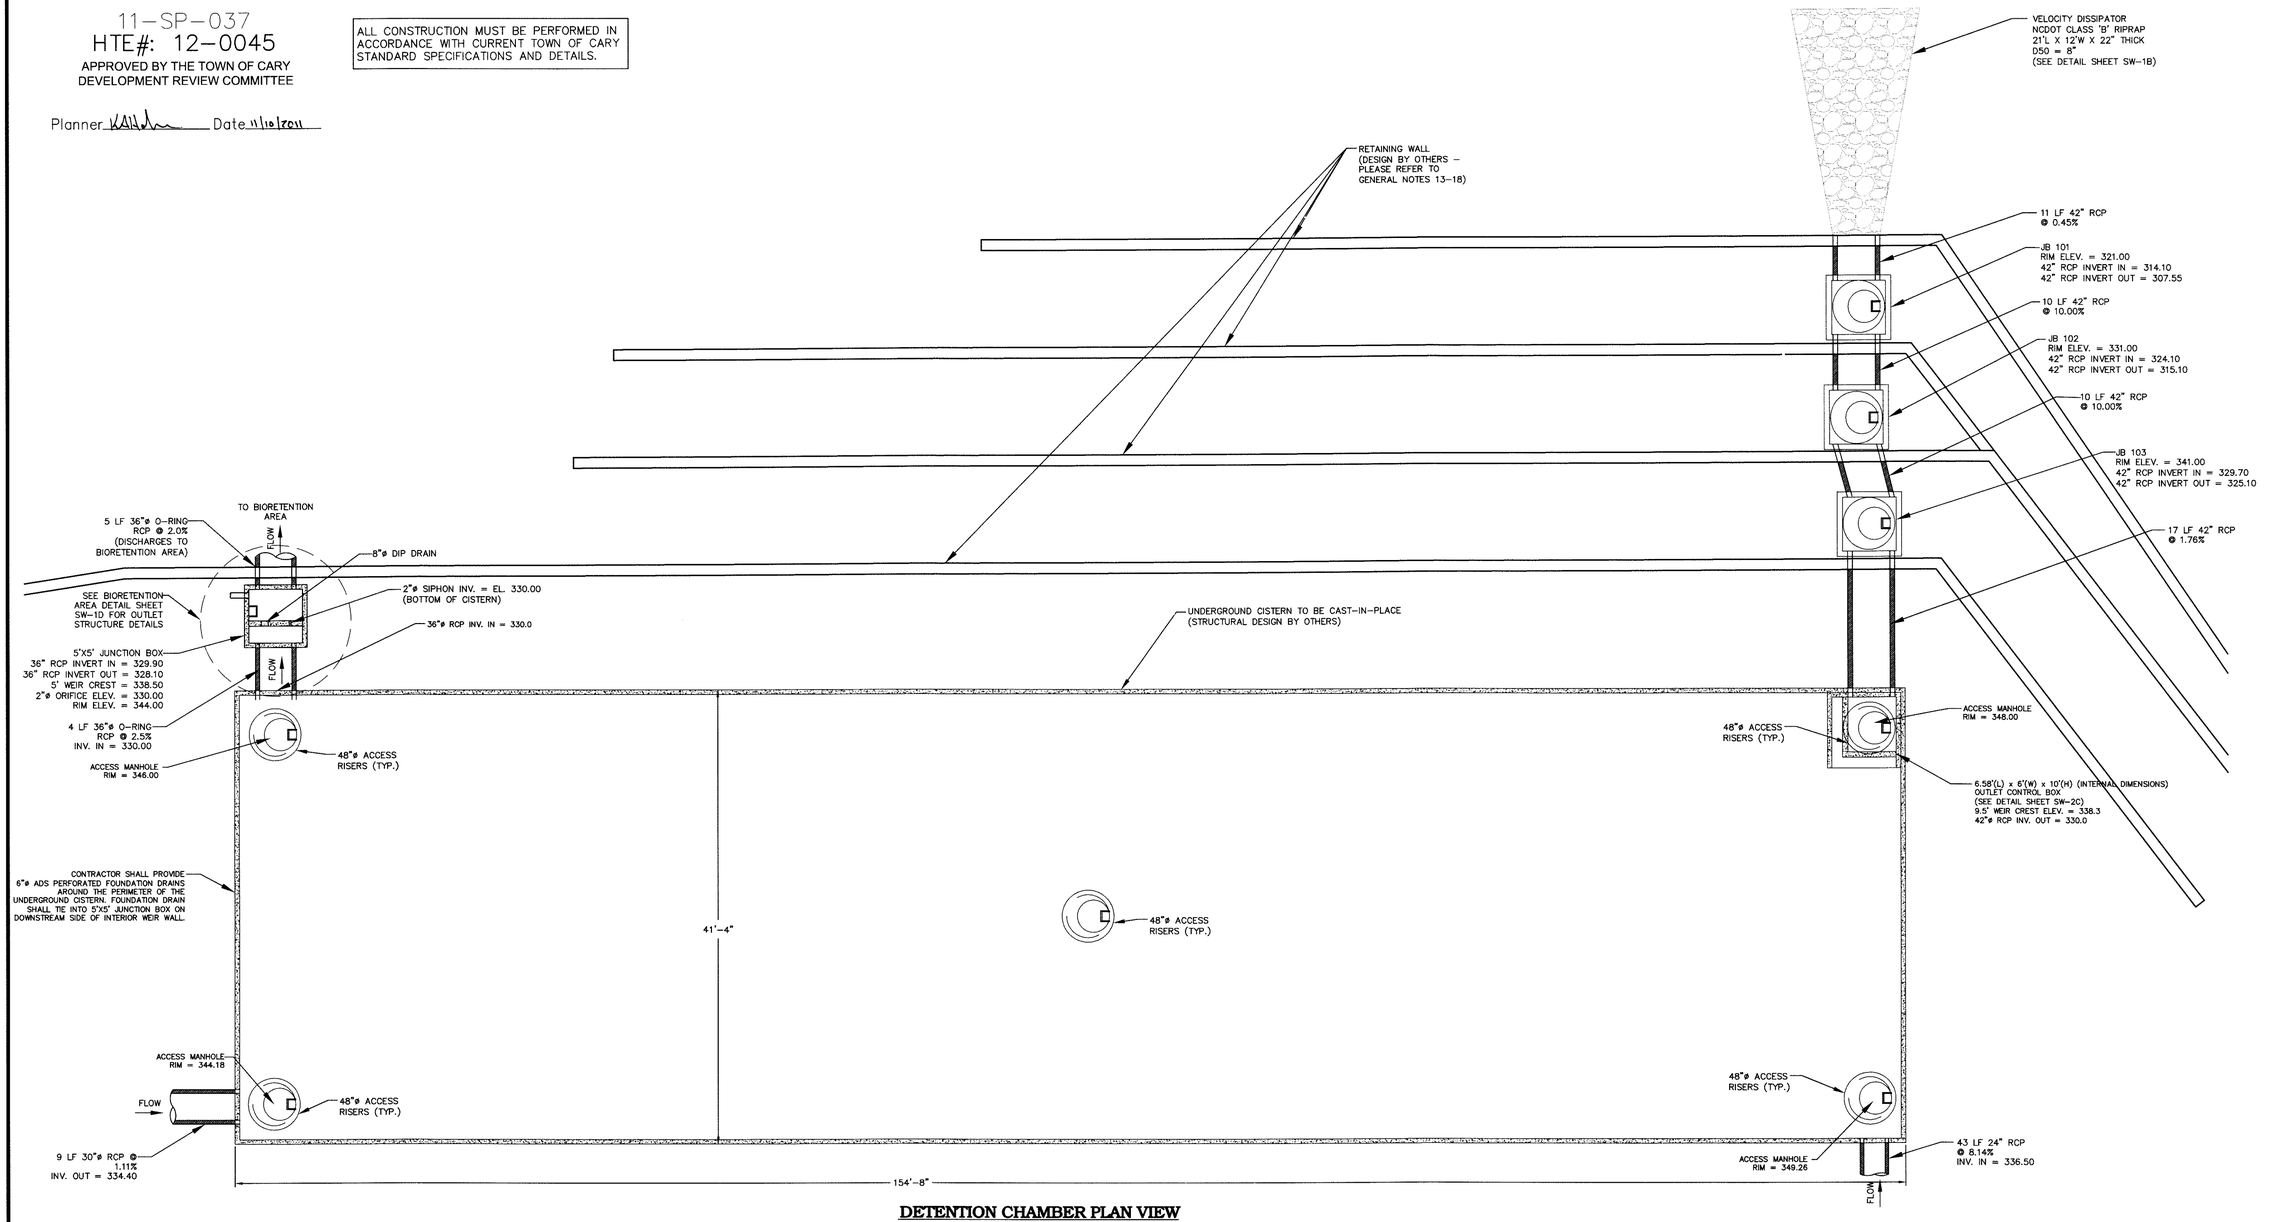

DETENTION CHAMBER PLAN VIEW
N.T.S.

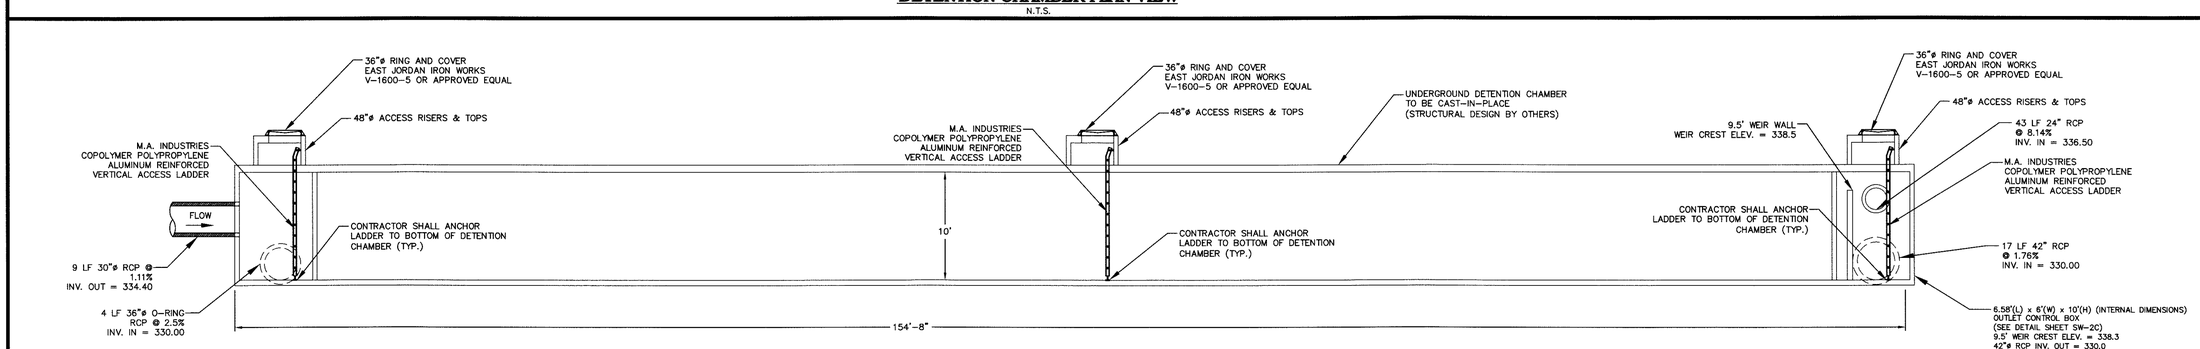

DETENTION CHAMBER PROFILE VIEW
N.T.S.

EcoEngineering
A division of The John R. McAdams Company, Inc.
ENGINEERS • PLANNERS • SURVEYORS • ENVIRONMENTAL
RESEARCH TRIANGLE PARK • CHARLOTTE
2905 Meridian Parkway, Durham, NC 27713
800-733-5646 • www.johnrmcadams.com • License No.: C-0293

NORTH CAROLINA PROFESSIONAL SEAL 33755 ENGINEER CHARLOTTE E. IHMATOLVA

REVISIONS:
1 -

OWNER:
RAVIN PARTNERS, LLC
5020 WESTON PARKWAY, SUITE 300
CARY, NORTH CAROLINA 27513
JEFF FUREMAN (919) 256-3027

LOFTS AT WESTON LAKESIDE
CONSTRUCTION DRAWINGS
CARY, NORTH CAROLINA

STORMWATER MANAGEMENT FACILITY #2 DETAILS

PROJECT NO.	RAV-11000
FILENAME:	RAV11000-SW2
DESIGNED BY:	BI
DRAWN BY:	BI
SCALE:	NTS
DATE:	10-12-2011
SHEET NO.	SW-2B

McADAMS

C:\Projects\RAV\RAV-11000\Storm\Current Drawings\RAV11000-SW2.dwg, 11/1/2011 11:01:11 AM, lhnatolya, 1:1