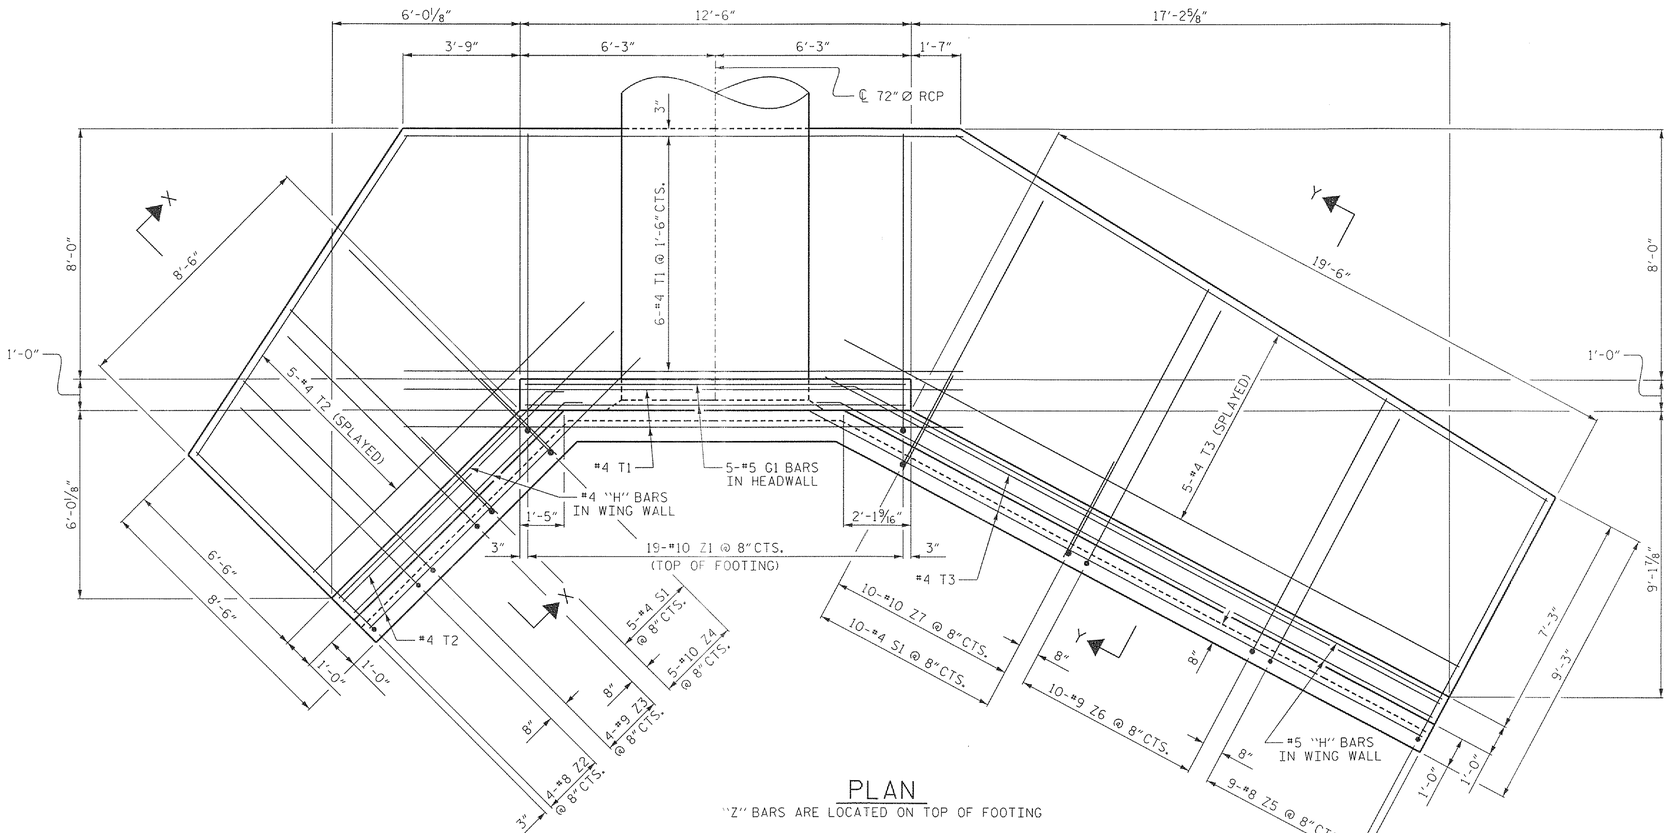

PLAN

"Z" BARS ARE LOCATED ON TOP OF FOOTING

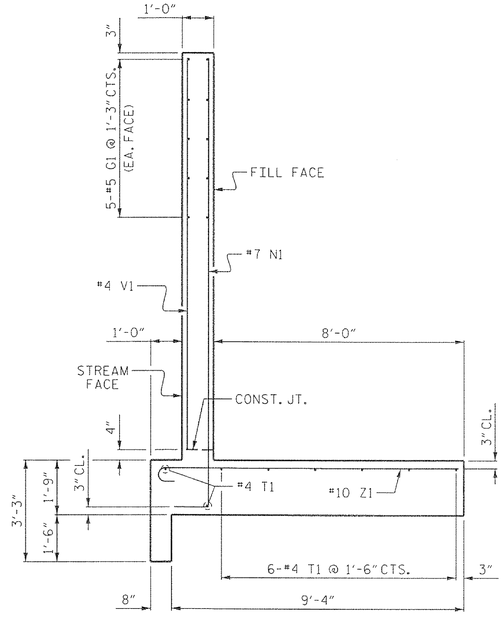

SECTION A-A

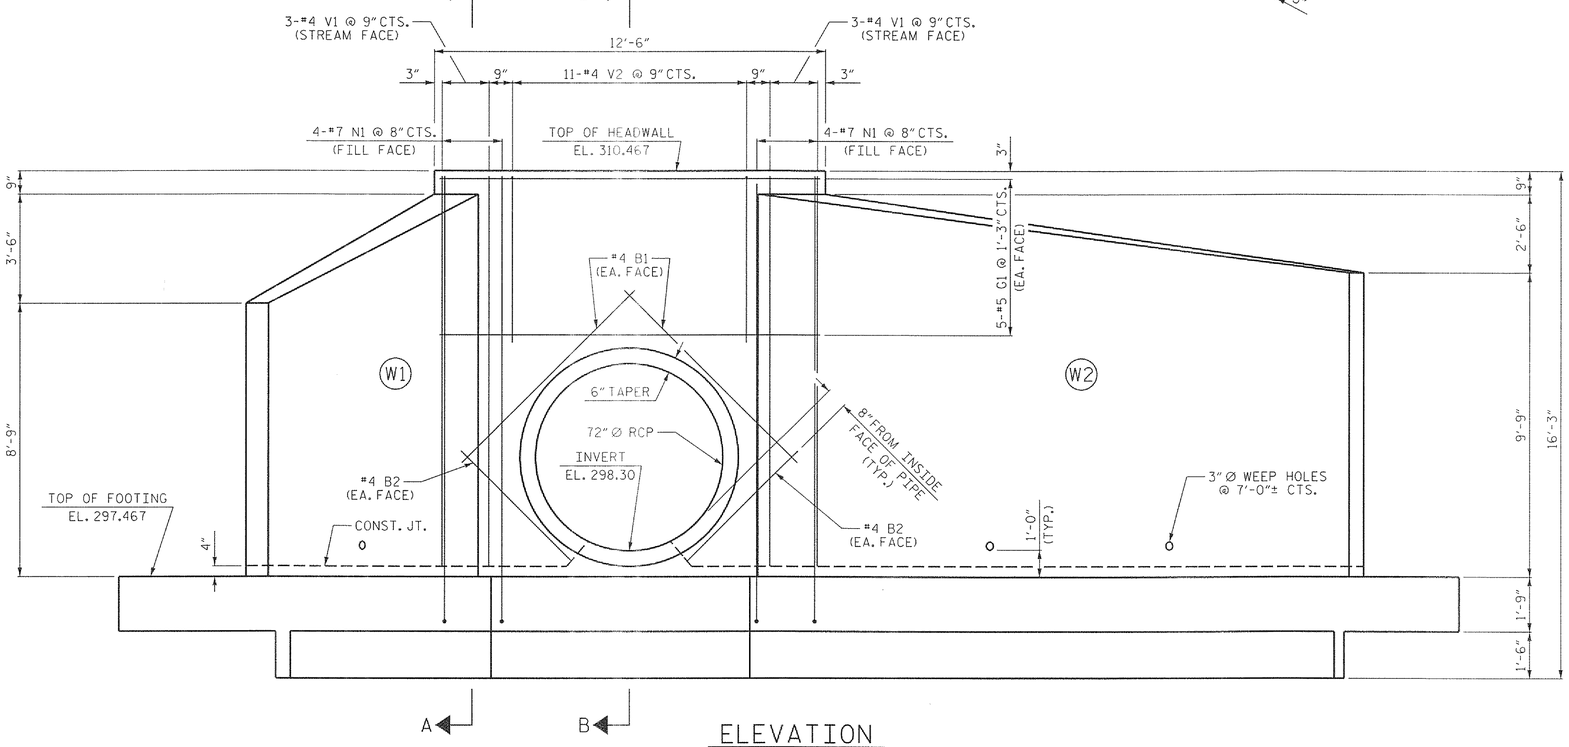

ELEVATION

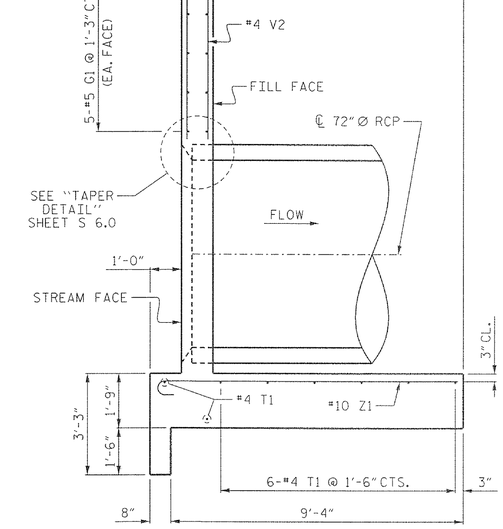

SECTION B-B

Cary Project Number (10-SB-004-B)
Cary HTE Number (12-1085)

Approved by the Town of Cary
Development Review Committee

Planner KAHelm Date 8/24/2012

PLANS PREPARED BY:
SIMPSON ENGINEERS & ASSOCIATES
5520 Dillard Drive
Suite 120
Cary, NC 27518
(919) 852-0468
(919) 852-0598 (Fax)
www.simpsonengr.com
Licensure No. C2521

SEALS

NORTH CAROLINA PROFESSIONAL SEAL 18056 ENGINEER JOHN A. BATTS 8/2/2012

REVISIONS

DATE	COMMENTS

CONSTRUCTION DOCUMENT

HIGHCROFT VILLAGE PHASE 5
UPSTREAM HEADWALL AT STA. 106+60
CARY WAKE COUNTY NORTH CAROLINA

REVIEWED BY:	MAA
DESIGNED BY:	JAB
DRAWN BY:	TJB
DATE:	4-15-12
PROJECT NUMBER:	

HEADWALL DETAILS

S 5.0

MAY 2012

8/2/2012 4:24:50 PM G:\Projects\Withers & Ravenel Designs\Highcroft Village\Drawings\WR_HIGHCROFT_headwall.dgn