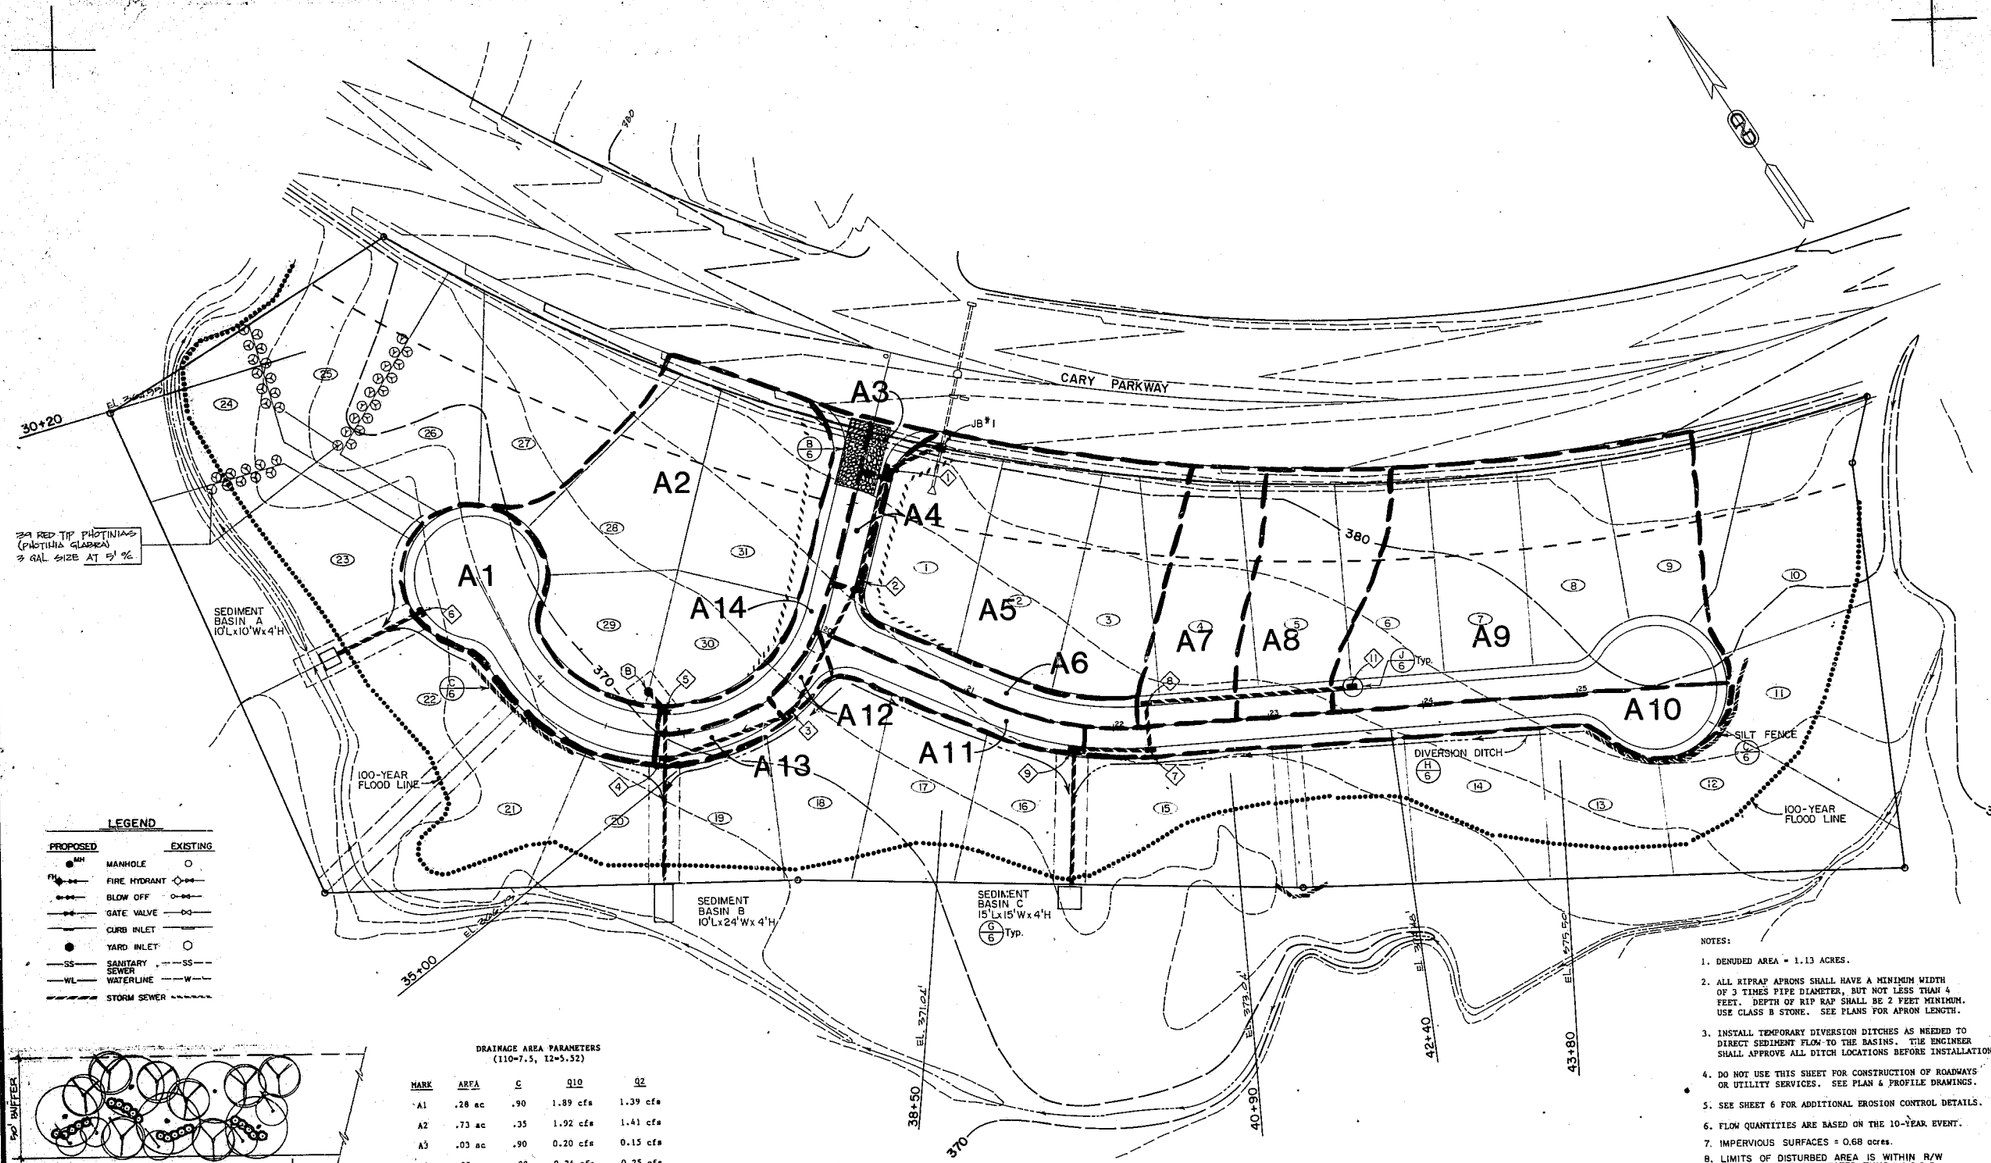

LEGEND

PROPOSED		EXISTING
MH	MANHOLE	
FH	FIRE HYDRANT	
BO	BLOW OFF	
GV	GATE VALVE	
CI	CURB INLET	
YI	YARD INLET	
SS	SANITARY SEWER	SS
WL	WATERLINE	W
	STORM SEWER	

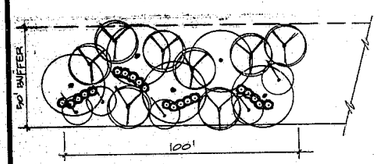

NOTES:
1. ALL 50' DISTURBED BUFFERS SHALL HAVE REVEGETATION MIX OF:
   5 SHADE TREES (MAPLES/OAKS)
   5 UNDERSTORY TREES (REDBUDS/DOGWOODS)
   8 EVERGREEN TREES (PINES)
   20 EVERGREEN SHRUBS (JUNIPER/WAX MYRTLE)
2. BUFFER SHALL HAVE MINIMUM NUMBER OF PLANTS. INCLUDE EXISTING VEGETATION IN THE MIX OF PLANTS PER 100'.
3. ONLY THE BUFFER AREA DISTURBED DURING CONSTRUCTION SHALL BE REVEGETATED ACCORDING TO THIS SCHEME.

A/2 REVEGETATION SCHEME

DRAINAGE AREA PARAMETERS
(I10=7.5, I2=5.52)

MARK	AREA	C	Q10	Q2
A1	.28 ac	.90	1.89 cfs	1.39 cfs
A2	.73 ac	.35	1.92 cfs	1.41 cfs
A3	.03 ac	.90	0.20 cfs	0.15 cfs
A4	.05 ac	.90	0.34 cfs	0.25 cfs
A5	.66 ac	.50	2.48 cfs	1.82 cfs
A6	.10 ac	.90	0.68 cfs	0.50 cfs
A7	.25 ac	.50	0.94 cfs	0.69 cfs
A8	.33 ac	.50	1.14 cfs	0.91 cfs
A9	.83 ac	.50	3.11 cfs	2.29 cfs
A10	.22 ac	.90	1.49 cfs	1.09 cfs
A11	.09 ac	.90	0.61 cfs	0.48 cfs
A12	.03 ac	.90	0.20 cfs	0.15 cfs
A13	.03 ac	.90	0.20 cfs	0.15 cfs
A14	.15 ac	.90	1.01 cfs	0.75 cfs

NOTES:
1. DENUDED AREA = 1.13 ACRES.
2. ALL RIPRAP APRONS SHALL HAVE A MINIMUM WIDTH OF 3 TIMES PIPE DIAMETER, BUT NOT LESS THAN 4 FEET. DEPTH OF RIP RAP SHALL BE 2 FEET MINIMUM. USE CLASS B STONE. SEE PLANS FOR APRON LENGTH.
3. INSTALL TEMPORARY DIVERSION DITCHES AS NEEDED TO DIRECT SEDIMENT FLOW TO THE BASINS. THE ENGINEER SHALL APPROVE ALL DITCH LOCATIONS BEFORE INSTALLATION.
4. DO NOT USE THIS SHEET FOR CONSTRUCTION OF ROADWAYS OR UTILITY SERVICES. SEE PLAN & PROFILE DRAWINGS.
5. SEE SHEET 6 FOR ADDITIONAL EROSION CONTROL DETAILS.
6. FLOW QUANTITIES ARE BASED ON THE 10-YEAR EVENT.
7. IMPERVIOUS SURFACES = 0.68 acres.
8. LIMITS OF DISTURBED AREA IS WITHIN R/W EXCEPT WHERE DELINEATED THUS ,,,,,,, PLUS AREA IN EASEMENTS.

APR 18 1989

FOR EROSION CONTROL ONLY!!

REVIEW PRINTS
DO NOT USE FOR CONSTRUCTION

0 20 40 80 120

NORTH CAROLINA REGISTERED PROFESSIONAL ENGINEER SEAL 8282 JEFFREY STEPHENSON 3/9/89

SEAL 7952 ENGINEER JOHN DAVID PORTER 3-9-89

DES JDP TSH MGE SNP CKD APP

Dewberry & Davis
Architects Engineers Planners Surveyors
8601 Six Forks Road Suite 400
Raleigh, N.C. PH: 847-0418

TRACT M-6
PARKWAY P.U.D., CARY, N.C.
RICHLAND PROPERTIES

EROSION CONTROL PLAN

Scale 1" = 40'
Sheet 2 of
Date FEB. 1989
File Number 86016-M6

| | | |