TOWN OF CARY BUFFER DISTURBANCES

QUEENSDALE MAIN DRIVEWAY

IMPACT NUMBER	LENGTH OF IMPACT	STREAM TYPE	MITIGATION REQUIRED?	STREAM BUFFER DISTURBANCE (SF)	MITIGATION FACTOR	MITIGATION REQUIRED SF	MITIGATION REQUIRED ACRES
1	112'	INT.	Y	17,392	10	173,920	3.99

TOTAL REQUIRED MITIGATION: 3.99 AC

SUMMARY OF BUFFER MITIGATION PROVIDED

MITIGATION NUMBER	DESCRIPTION	MITIGATION PROVIDED SF	MITIGATION PROVIDED ACRES
1	SOUTH SIDE OF STREAM	11,324	0.26
2	NORTH SIDE OF STREAM	55,520	1.27
3	NORTH SIDE OF POND	8,238	0.19
4	SOUTHEASTERN CORNER	101,984	2.34

TOTAL PROVIDED MITIGATION: 4.06 AC

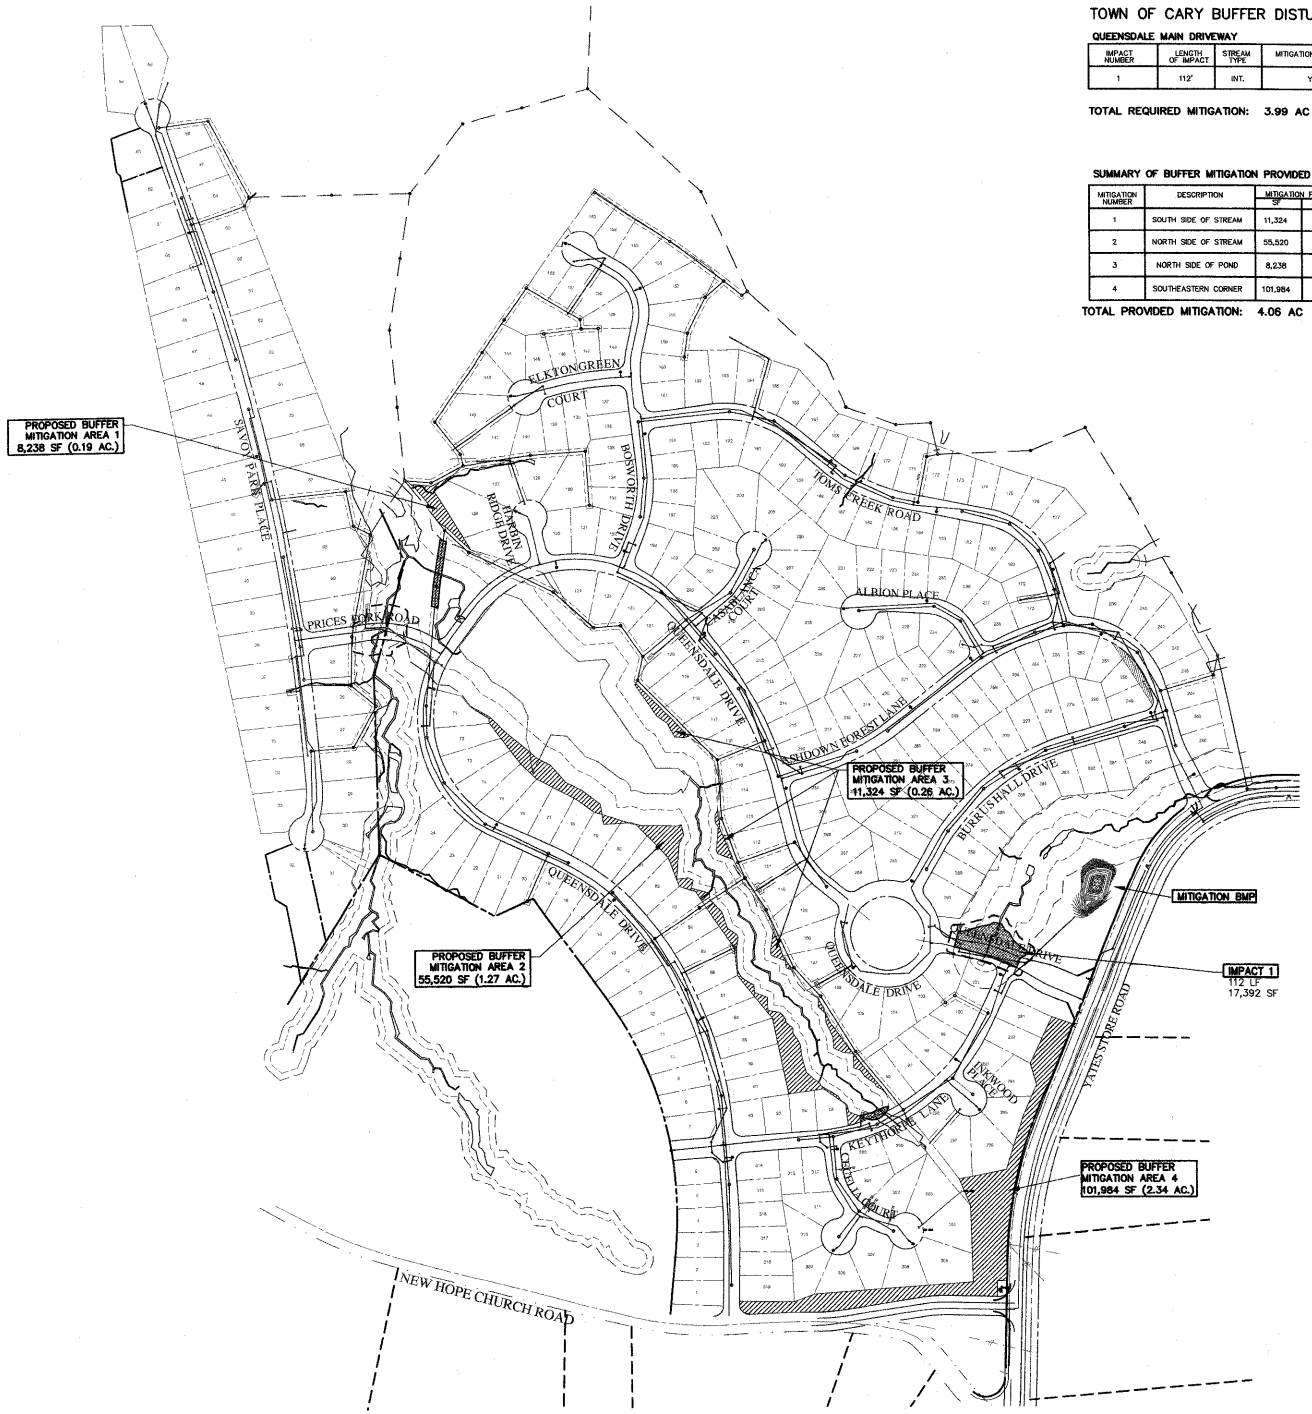

GRAPHIC SCALE

200 0 100 200 400 800

(IN FEET)
1 inch = 200 ft.

03-SB-012
APPROVED
TOWN OF CARY

Approved by DRC Date 8-2-04
Planning BOJ Date 8-27-04
Engineering PB Date 8-30-04

© CHAS.H.SELLS,INC. ALL RIGHTS ARE RESERVED. ANY POSSESSION, REPRODUCTION OR OTHER USE OF THIS DOCUMENT WITHOUT PRIOR PERMISSION FROM CHAS.H. SELLS, INC. IS EXPRESSLY PROHIBITED

CHAS. H. SELLS, INC.
Consulting Engineers, Surveyors & Photogrammetrists
15300 Weston Parkway
Suite 106
Cary, NC 27513
Tel: 919-678-0035
Fax: 919-678-0206
www.chashsells.com

NORTH CAROLINA PROFESSIONAL ENGINEER SEAL 20 Aug 04

RELEASED FOR CONSTRUCTION

The Peninsula at Amberly

Yates Store Road - Cary, NC

GS Carolina
11600 North Community House Road, Suite 200
Charlotte, NC 28277

REVISIONS

PROJECT #: 03423 DATE: 04/05/04

DRAWN BY: SLS CHECKED BY: JBE

TITLE

BUFFER MITIGATION PLAN

SHEET

C6.0