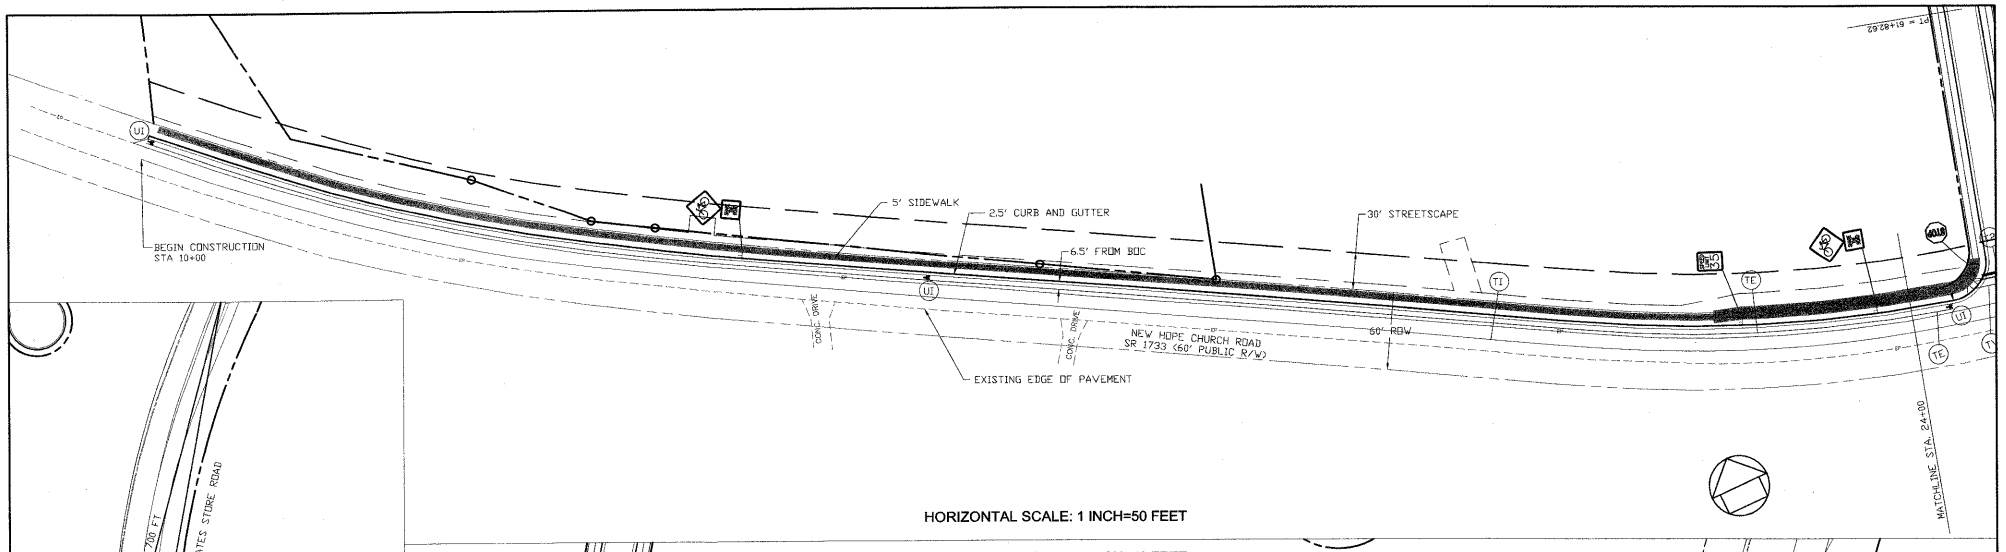

HORIZONTAL SCALE: 1 INCH=50 FEET

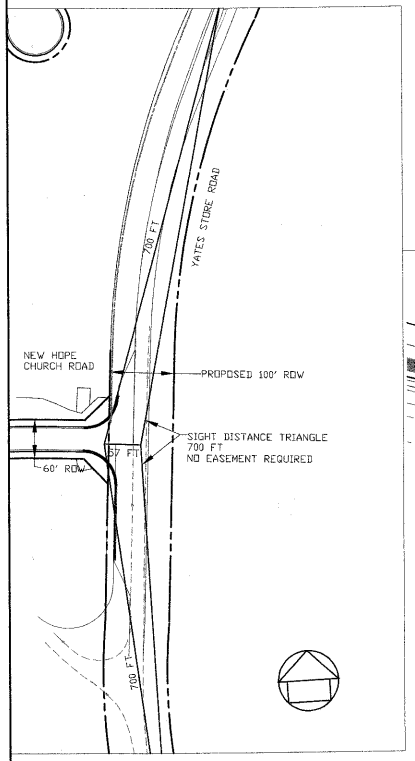

SIGHT DISTANCE NEW HOPE CHURCH/
YATES STORE ROAD
HORIZONTAL SCALE 1 INCH=100 FEET

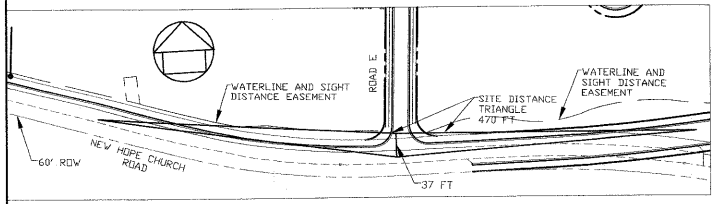

SIGHT DISTANCE NEW HOPE CHURCH/
ROAD E
HORIZONTAL SCALE 1 INCH=100 FEET

HORIZONTAL SCALE: 1 INCH=50 FEET

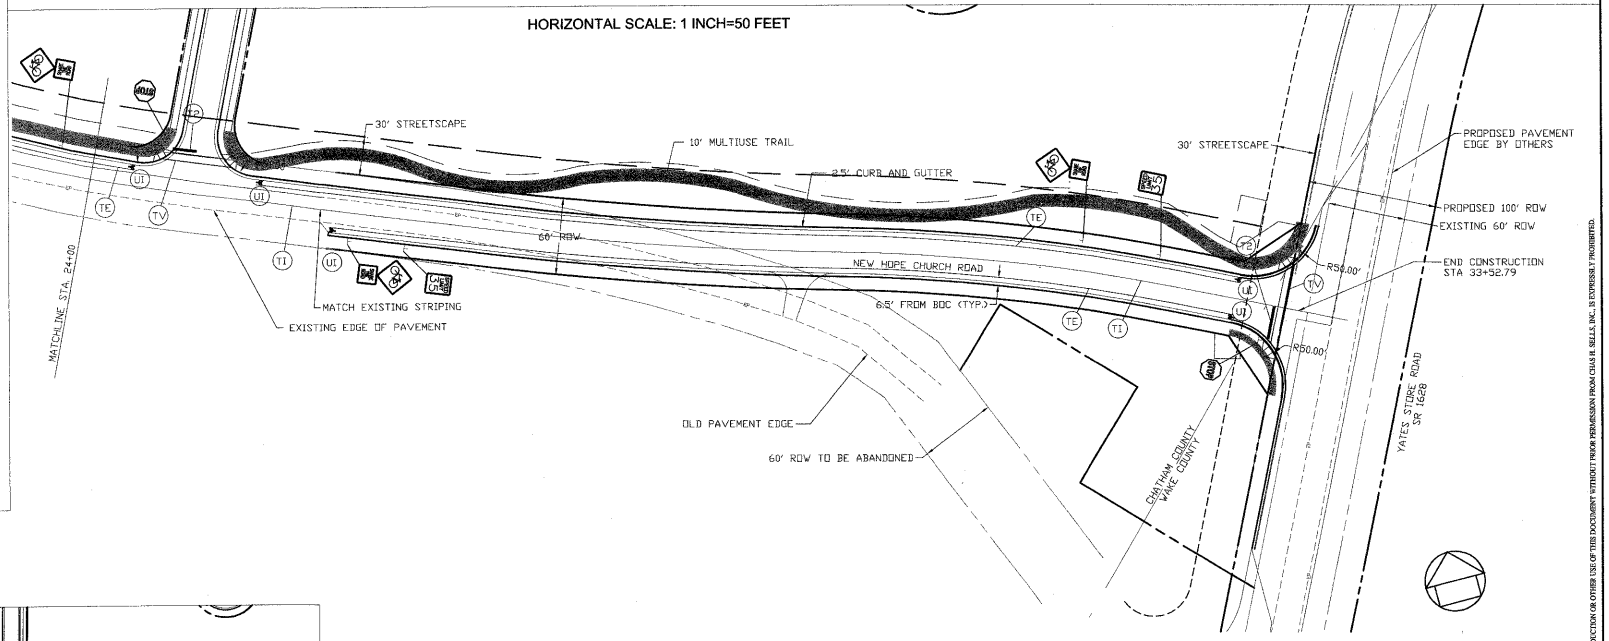

FINAL PAVEMENT MARKING SCHEDULE

PAVEMENT MARKING LINES

TA - THERMOPLASTIC (4" WHITE, 90 MILS) EDGELINE
TB - THERMOPLASTIC (4" YELLOW, 90 MILS) EDGELINE
TC - THERMOPLASTIC (4" WHITE, 120 MILS) 4" X 10' SKIP
TD - THERMOPLASTIC (4" WHITE, 120 MILS) 4" X 2' MINISKIP
TE - THERMOPLASTIC (4" WHITE, 120 MILS) SOLID LANE LINE
TH - THERMOPLASTIC (4" YELLOW, 120 MILS) SINGLE CENTER LANE
TI - THERMOPLASTIC (4" YELLOW, 120 MILS) DOUBLE CENTER LANE
TT - THERMOPLASTIC (8" YELLOW, 120 MILS) DIAGONAL
TP - THERMOPLASTIC (8" WHITE, 90 MILS) GORELINE
TQ - THERMOPLASTIC (8" WHITE, 90 MILS) DIAGONAL
TV - THERMOPLASTIC (8" WHITE, 120 MILS) CROSSWALK LINE
T2 - THERMOPLASTIC (24" WHITE, 120 MILS) STOP BAR

PAVEMENT MARKING SYMBOLS

90 MILS
UA - THERMOPLASTIC (LEFT TURN LANE)
UB - THERMOPLASTIC (RIGHT TURN ARROW)
UC - THERMOPLASTIC (STRAIGHT ARROW)
UD - THERMOPLASTIC (COMBINATION STRAIGHT & LEFT TURN ARROW)
UF - THERMOPLASTIC (COMBINATION RIGHT & LEFT TURN ARROWS
UE - THERMOPLASTIC (COMBINATION STRAIGHT & RIGHT TURN ARROW)

PAVEMENT MARKING SYMBOLS

120 MILS
UI - THERMOPLASTIC (ALPHANUMERIC CHARACTER)
SPECIAL PAVEMENT MARKING SYMBOLS
170 MILS
TX - THERMOPLASTIC (24" WHITE) HI - VISIBILITY CROSSWALK

03-SB-012
APPROVED
TOWN OF CARY

Approved by DBC Date 8-2-04
Planning BD Date 8-27-04
Engineering TS Date 8-30-04

© CHAS H SELLS, INC. ALL RIGHTS ARE RESERVED. ANY POSSESSION, REPRODUCTION OR OTHER USE OF THIS DOCUMENT WITHOUT PRIOR PERMISSION FROM CHAS H. SELLS, INC. IS EXPRESSLY PROHIBITED.

CHAS. H. SELLS, INC.
Consulting Engineers, Surveyors & Photogrammetrists
15300 Weston Parkway, Suite 106
Cary, NC 27513
Tel: 919-678-0035
Fax: 919-678-0206
www.chashsells.com

NORTH CAROLINA PROFESSIONAL ENGINEER SEAL 026892 DEBRA M. JEFFRIES
26 Aug 04

RELEASED FOR CONSTRUCTION

The Peninsula at Amberly

Yates Store Road - Cary, NC

GS Carolina
11600 North Community House Road, Suite 200
Charlotte, NC 28277

REVISIONS	
1/5/04	REVISED PER TOC COMMENTS
2/23/04	REVISED PER TOC COMMENTS
4/5/04	REVISED PER TOC COMMENTS

PROJECT #: 03423 DATE: 11/03/03
DRAWN BY: SLS CHECKED BY: JBE

TITLE
NEW HOPE CHURCH ROAD STRIPING AND SIGN PLAN

SHEET
C7.0.4