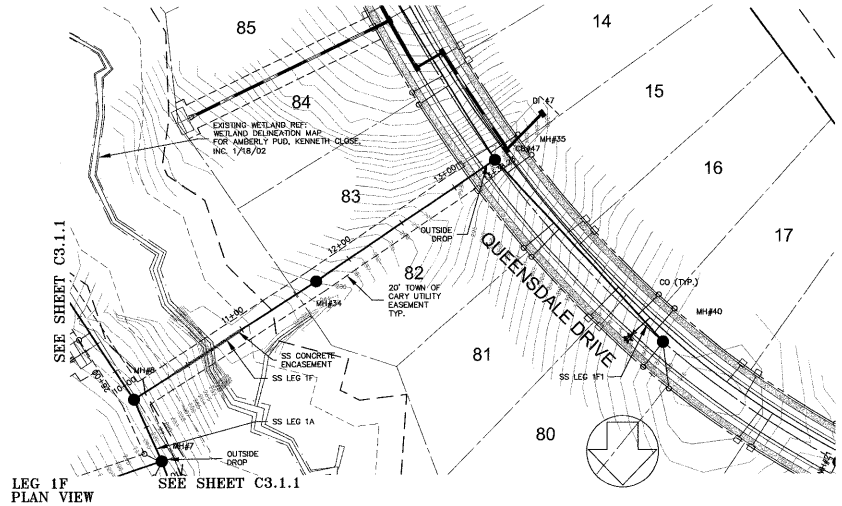

LEG 1F
PLAN VIEW

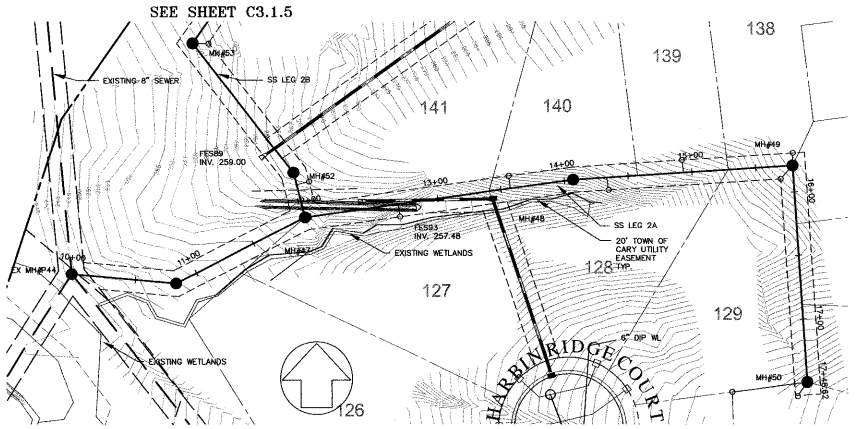

LEG 2A
PLAN VIEW

GRAPHIC SCALE

50 0 25 50 100 200

(IN FEET)
1 inch = 50 ft.

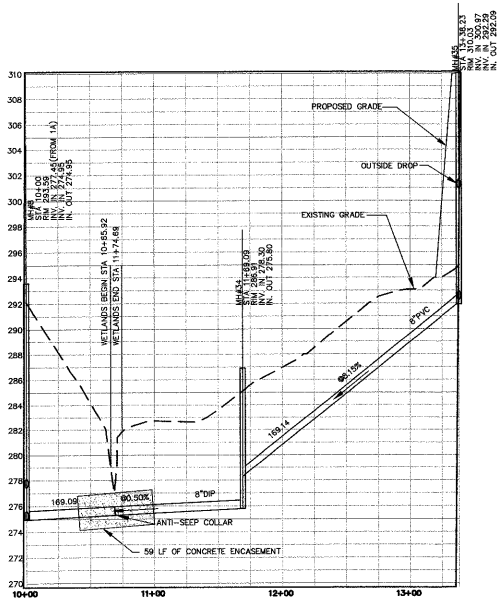

LEG 1F
PROFILE

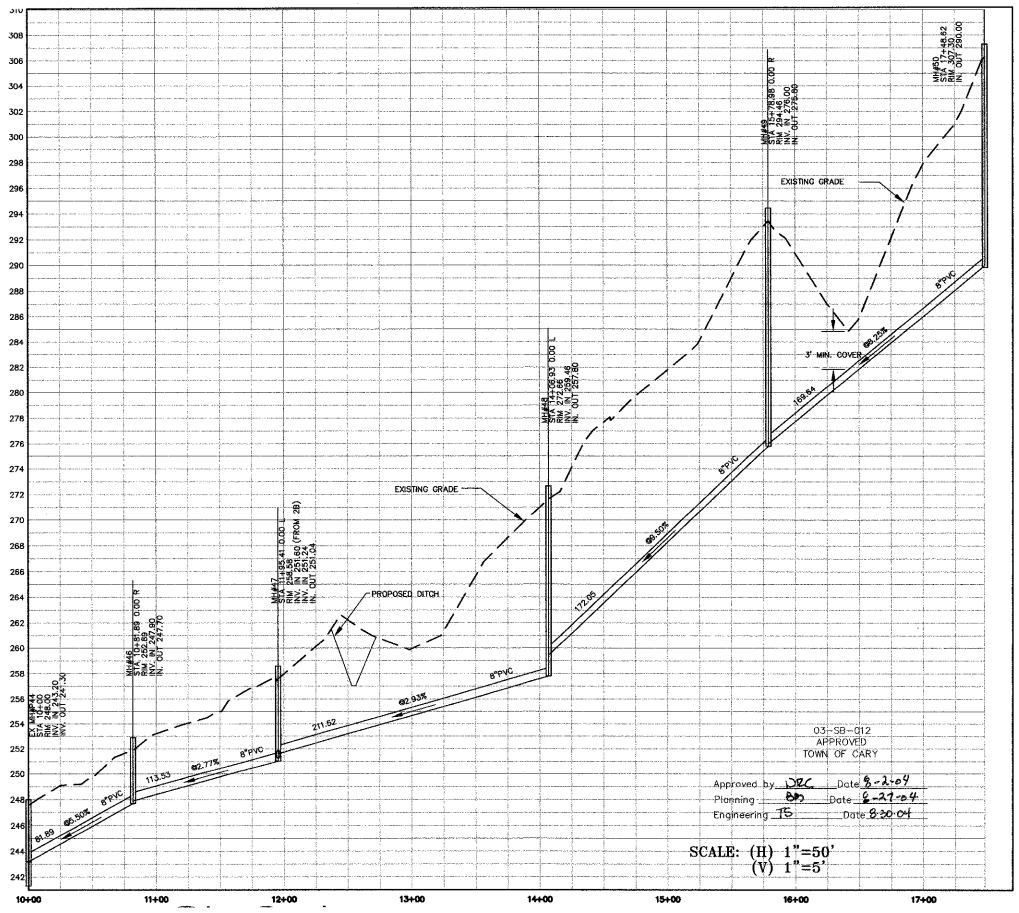

LEG 2A
PROFILE

03-SB-012
APPROVED
TOWN OF CARY

Approved by JBC Date 8-2-04
Planning BD Date 8-27-04
Engineering TS Date 8-30-04

SCALE: (H) 1"=50'
(V) 1"=5'

© CHAS.H.SELLS,INC. ALL RIGHTS ARE RESERVED. ANY POSSESSION, REPRODUCTION OR OTHER USE OF THIS DOCUMENT WITHOUT PRIOR PERMISSION FROM CHAS.H. SELLS, INC., IS EXPRESSLY PROHIBITED.

CHAS. H. SELLS, INC.
Consulting Engineers, Surveyors & Photogrammetrists
15300 Weston Parkway
Suite 106
Cary, NC 27513
Tel: 919-678-0035
Fax: 919-678-0206
www.chashsells.com

NORTH CAROLINA PROFESSIONAL ENGINEER SEAL 022502 JEFFREY B. EDWARDS
26 Aug 04

RELEASED FOR CONSTRUCTION

The Peninsula at Amberly

Yates Store Road - Cary, NC

GS Carolina
11600 North Community House Road, Suite 200
Charlotte, NC 28277

REVISIONS	
1/5/04	REVISED PER TOC COMMENTS
2/23/04	REVISED PER TOC COMMENTS
4/5/04	REVISED PER TOC COMMENTS

PROJECT #: 03423 DATE: 11/03/03

DRAWN BY: SLS CHECKED BY: JBE

TITLE
SANITARY SEWER
PLAN & PROFILES
LEGS 1F,2A

SHEET
C3.1.4