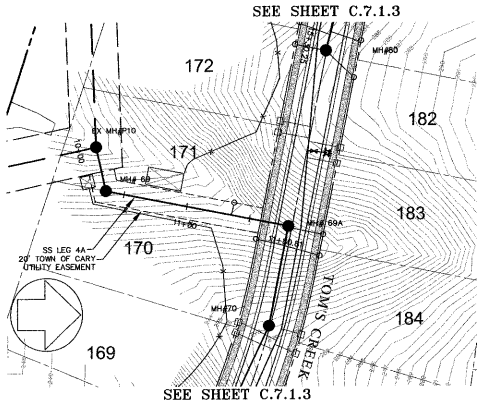

LEG 4A
PLAN VIEW

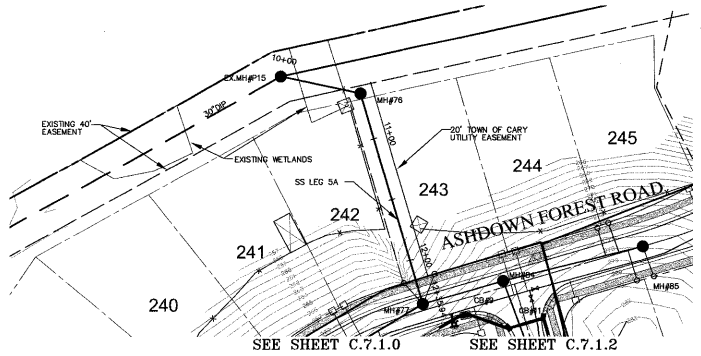

LEG 5A
PLAN VIEW

GRAPHIC SCALE

(IN FEET)
1 inch = 50 ft.

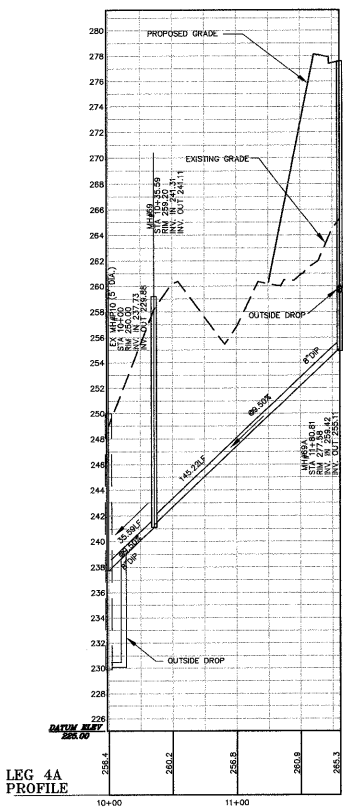

LEG 4A
PROFILE

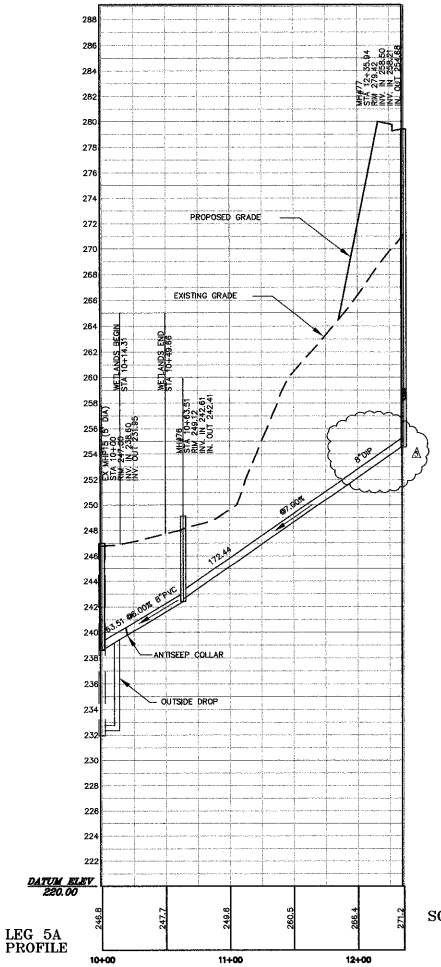

LEG 5A
PROFILE

SCALE: (H) 1"=50'
(V) 1"=5'

03-SB-012
APPROVED
TOWN OF CARY

Approved by DRC Date 8-2-04
Planning BD Date 8-27-04
Engineering TS Date 8-30-04

© CHAS.H.SELLS,INC. ALL RIGHTS ARE RESERVED. ANY POSSESSION, REPRODUCTION OR OTHER USE OF THIS DOCUMENT WITHOUT PRIOR PERMISSION FROM CHAS H. SELLS, INC., IS EXPRESSLY PROHIBITED.

CHAS. H. SELLS, INC.
Consulting Engineers, Surveyors & Photogrammetrists
15300 Weston Parkway
Suite 106
Cary, NC 27513
Tel: 919-678-0035
Fax: 919-678-0206
www.chashsells.com

NORTH CAROLINA PROFESSIONAL ENGINEER SEAL 028892 DEBRA M. FERM
26 Aug 04
RELEASED FOR CONSTRUCTION

The Peninsula at Amberly

Yates Store Road - Cary, NC

GS Carolina
11600 North Community House Road, Suite 200
Charlotte, NC 28277

REVISIONS	
1/5/04	REVISED PER TOC COMMENTS
2/23/04	REVISED PER TOC COMMENTS
4/5/04	REVISED PER TOC COMMENTS
3	REVISED - 06/21/04

PROJECT #: 03423 DATE: 11/03/03
DRAWN BY: SLS CHECKED BY: JBE

TITLE
SANITARY SEWER
PLAN & PROFILES
LEGS 4A,5A

SHEET
C3.1.7