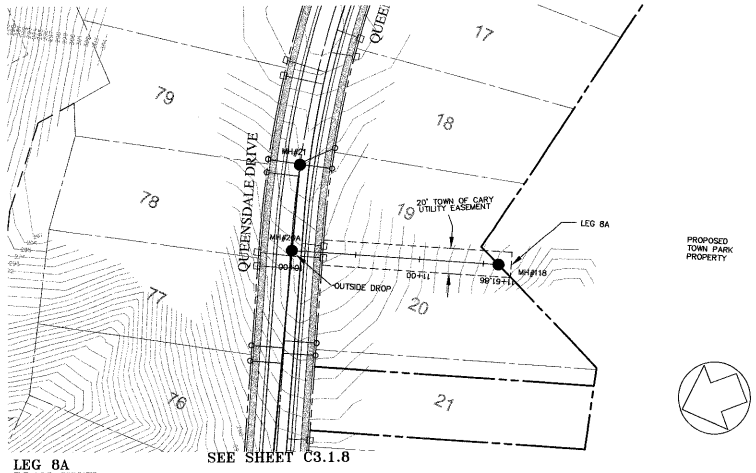

LEG 8A
PLAN VIEW

SEE SHEET C3.1.8

SEE SHEET C7.1.14

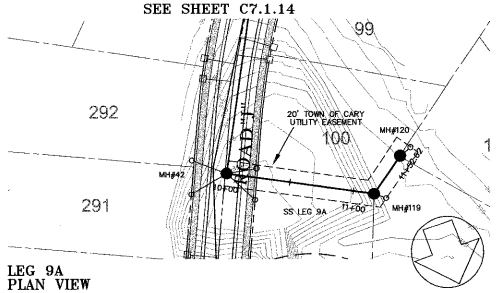

LEG 9A
PLAN VIEW

GRAPHIC SCALE

(IN FEET)
1 inch = 50 ft.

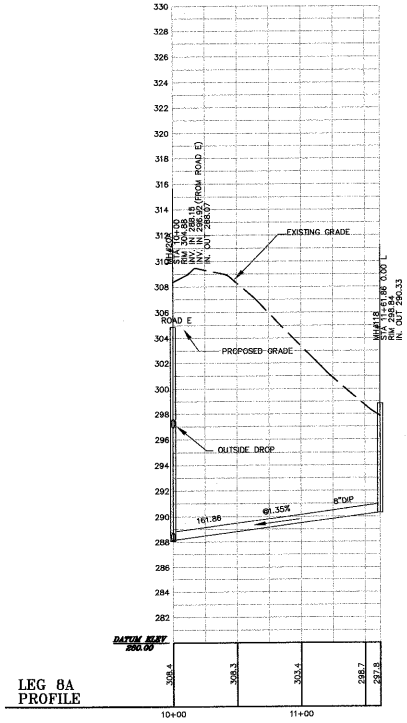

LEG 8A
PROFILE

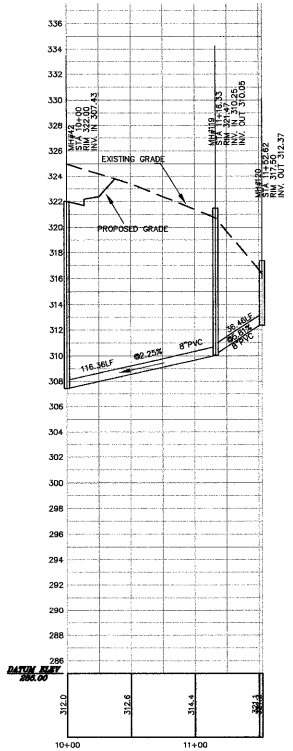

LEG 9A
PROFILE

SCALE: (H) 1"=50'
(V) 1"=5'

03-SB-012
APPROVED
TOWN OF CARY

Approved by DRC Date 8-2-04
Planning BD Date 8-27-04
Engineering TS Date 8-30-04

© CHAS.H.SELLS,INC. ALL RIGHTS ARE RESERVED. ANY POSSESSION, REPRODUCTION OR OTHER USE OF THIS DOCUMENT WITHOUT PRIOR PERMISSION FROM CHAS.H. SELLS, INC. IS EXPRESSLY PROHIBITED.

CHAS. H. SELLS, INC.
Consulting Engineers, Surveyors & Photogrammetrists
15300 Weston Parkway
Suite 106
Cary, NC 27513
Tel: 919-678-0035
Fax: 919-678-0206
www.chashsells.com

NORTH CAROLINA PROFESSIONAL ENGINEER SEAL 028692 JESSICA M. FELTON 8/29/04

RELEASED FOR CONSTRUCTION

The Peninsula at Amberly

Yates Store Road - Cary, NC

GS Carolina
11600 North Community House Road, Suite 200
Charlotte, NC 28277

REVISIONS	
1/5/04	REVISED PER TOC COMMENTS
2/23/04	REVISED PER TOC COMMENTS
4/5/04	REVISED PER TOC COMMENTS

PROJECT #: 03423 DATE: 11/03/03

DRAWN BY: SLS CHECKED BY: JBE

TITLE
SANITARY SEWER
PLAN & PROFILES
LEGS 8A, 9A

SHEET
C3.1.10