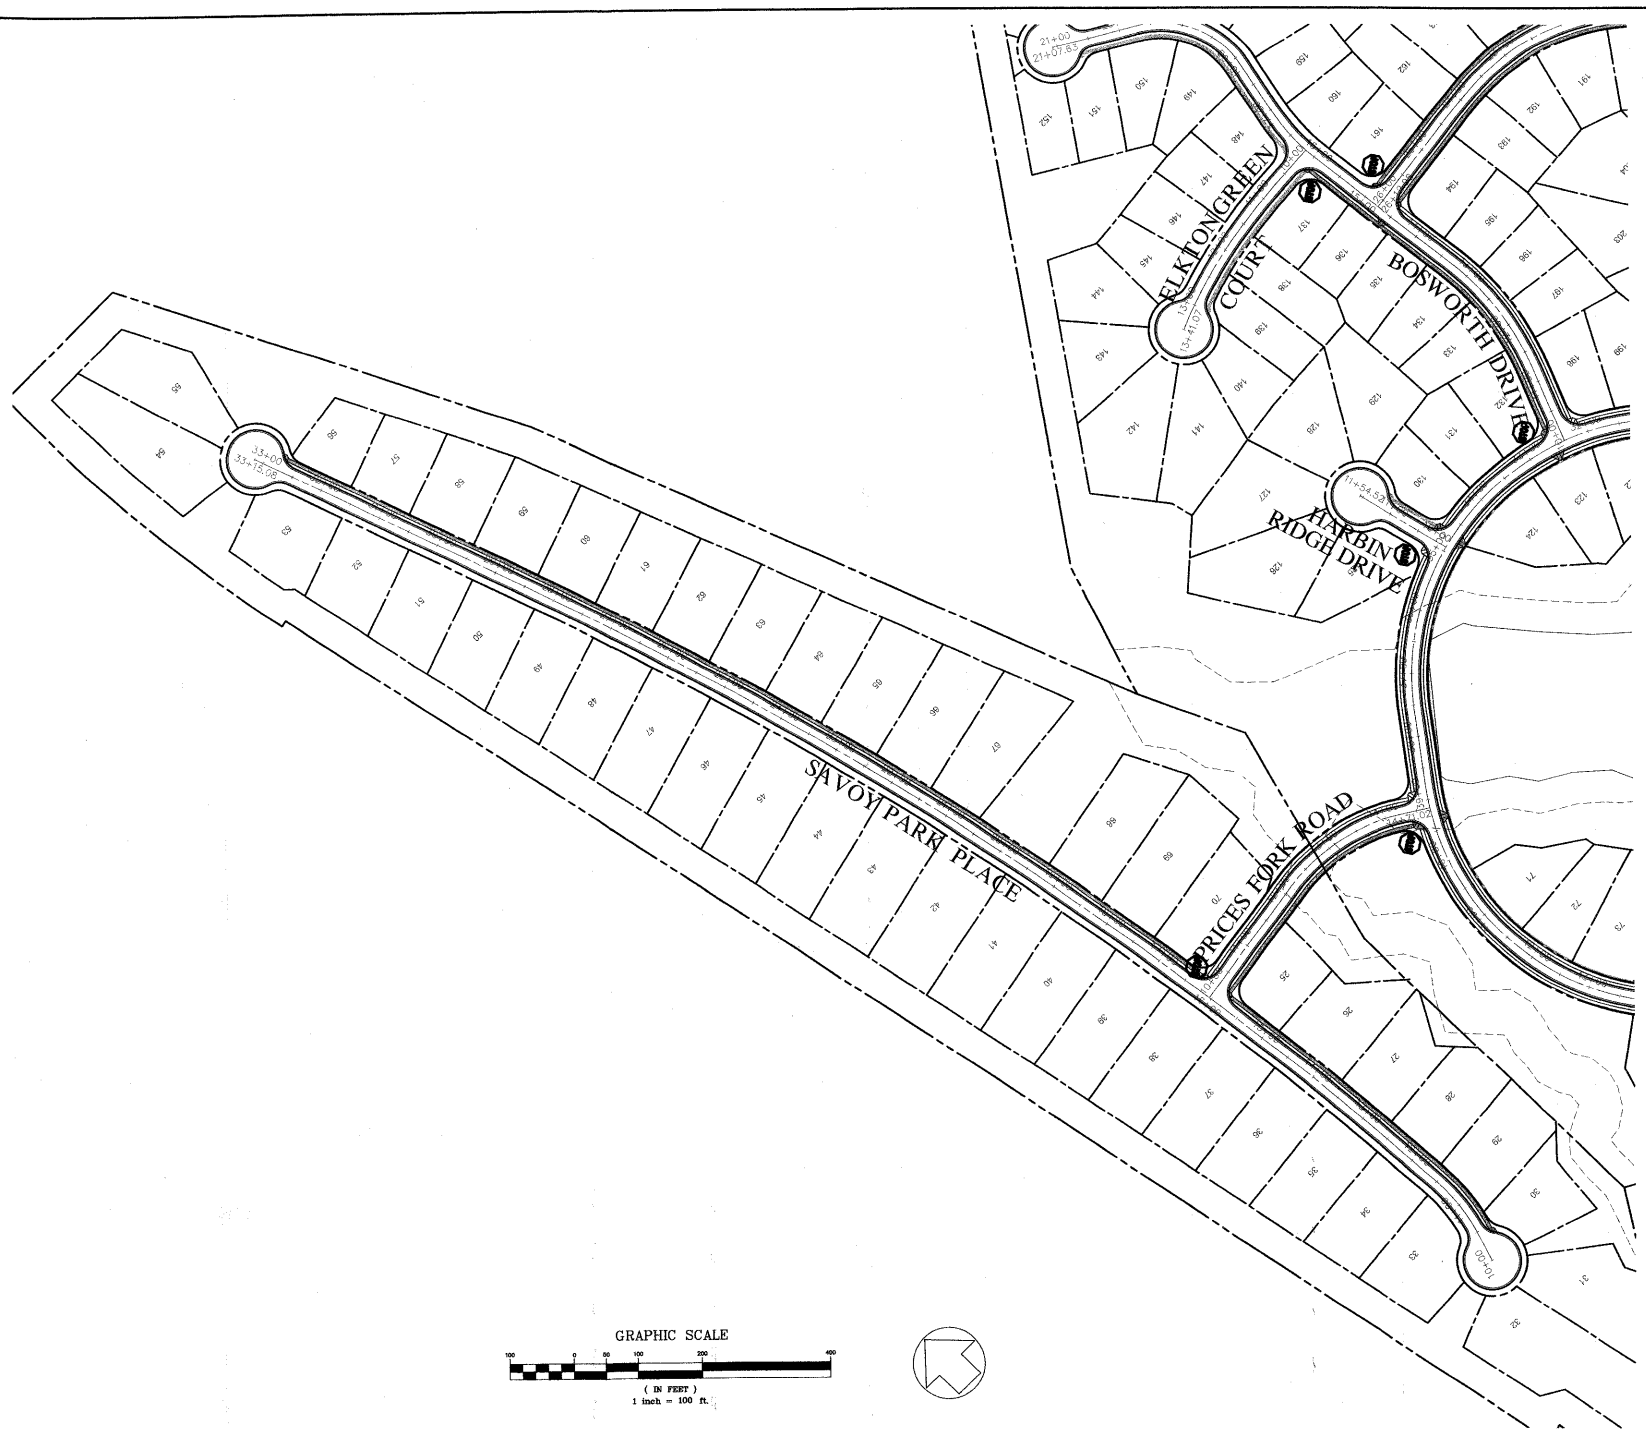

03-SB-012
APPROVED
TOWN OF CARY

Approved by DRC Date 8-2-04
Planning RD Date 8-27-04
Engineering TS Date 8-30-04

CHAS. H. SELLS, INC.
Consulting Engineers, Surveyors & Photogrammetrists
15300 Weston Parkway
Suite 106
Cary, NC 27513
Tel: 919-678-0035
Fax: 919-678-0206
www.chashsells.com

RELEASED FOR CONSTRUCTION

The Peninsula at Amberly

Yates Store Road - Cary, NC

GS Carolina
11600 North Community House Road, Suite 200
Charlotte, NC 28277

REVISIONS	
1/5/04	REVISED PER TOC COMMENTS
2/23/04	REVISED PER TOC COMMENTS
4/5/04	REVISED PER TOC COMMENTS

PROJECT #: 03423 DATE: 11/03/03

DRAWN BY: SLS CHECKED BY: JBE

TITLE
SIGNING & MARKING PLAN

SHEET
C7.2.2

© CHAS.H.SELLS,INC. ALL RIGHTS ARE RESERVED. ANY POSSESION, REPRODUCTION OR OTHER USE OF THIS DOCUMENT WITHOUT PRIOR PERMISSION FROM CHAS H. SELLS, INC., IS EXPRESSLY PROHIBITED.