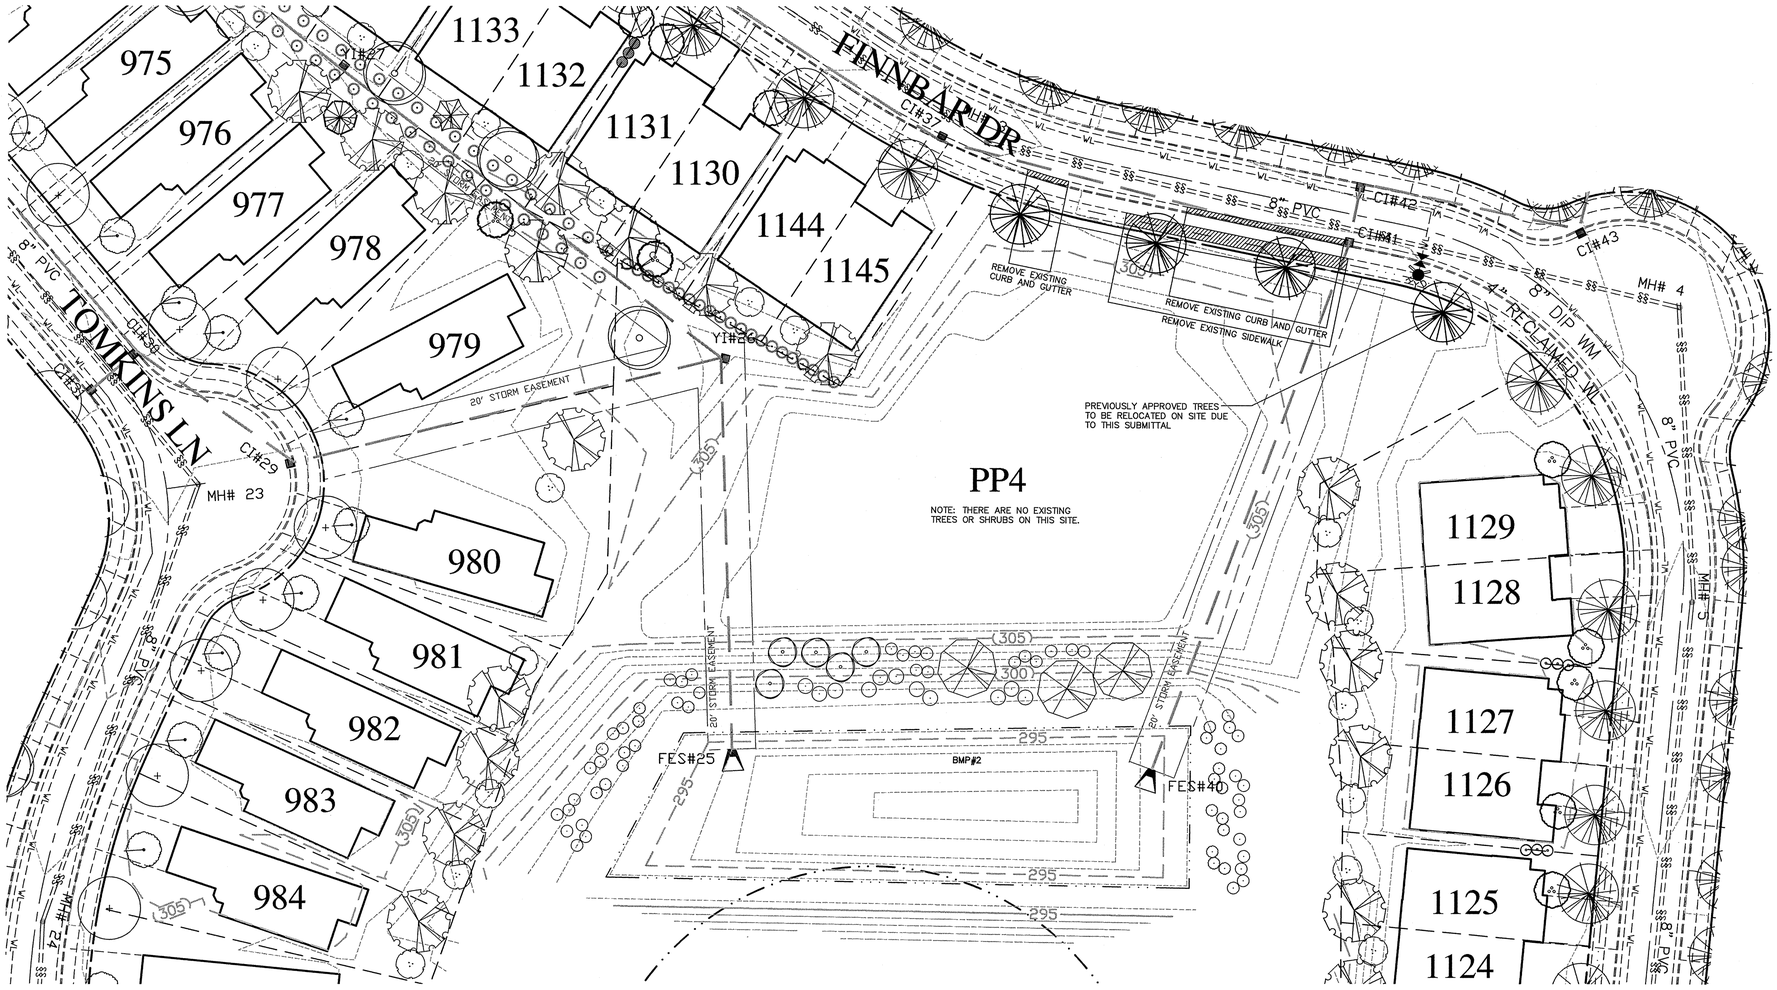

NC GRID NORTH (NAD 83)

GRAPHIC SCALE

0 15 30 60

(IN FEET)
1 inch = 30 ft.

CAROLINA PRESERVE BY DEL WEBB
AT AMBERLY PHASE THREE
PREVIOUSLY APPROVED ON: 9-17-07
T.O.C. # 06-SP-079

08-SP-044
APPROVED
TOWN OF CARY

Approved by DRC Date 9/2/08
Planning KAH Date 9/23/08
Engineer SS Date 9/23/08

© CHAS.H.SELLS,INC. ALL RIGHTS ARE RESERVED. ANY POSSESSION, REPRODUCTION OR OTHER USE OF THIS DOCUMENT WITHOUT PRIOR PERMISSION FROM CHAS. H. SELLS, INC. IS EXPRESSLY PROHIBITED.

CHAS. H. SELLS, INC.
Civil Engineering, Surveying and Planning
15401 Weston Parkway
Suite 100
Cary, NC 27513
Tel: 919-678-0035
Fax: 919-678-0206
www.chashsells.com

NORTH CAROLINA PROFESSIONAL SEAL 024927 ENGINEER DONALD A. SEVER
9/22/08

RELEASED FOR CONSTRUCTION

POCKET PARK FOUR

CAROLINA PRESERVE BY DEL WEBB - PHASE III
FINNBAR DRIVE - CARY, NC

Carolina Preserve by Del Webb
107 Arvind Oaks Circle
Cary, NC 27519

REVISIONS	
1.	PER T.O.C. COMMENTS 07-10-08
2.	PER T.O.C. COMMENTS 08-14-08

PROJECT #: 06-4050 DATE: 09/22/08
DRAWN BY: AP CHECKED BY: DS

TITLE
EXISTING CONDITIONS PLAN

SHEET
L1.1