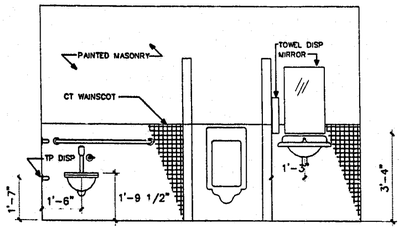

02 / A1.01 INTERIOR ELEVATION
SCALE: 3/8" = 1'-0"

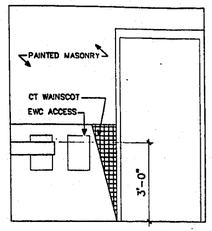

03 / A1.01 INTERIOR ELEVATION
SCALE: 3/8" = 1'-0"

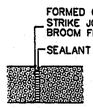

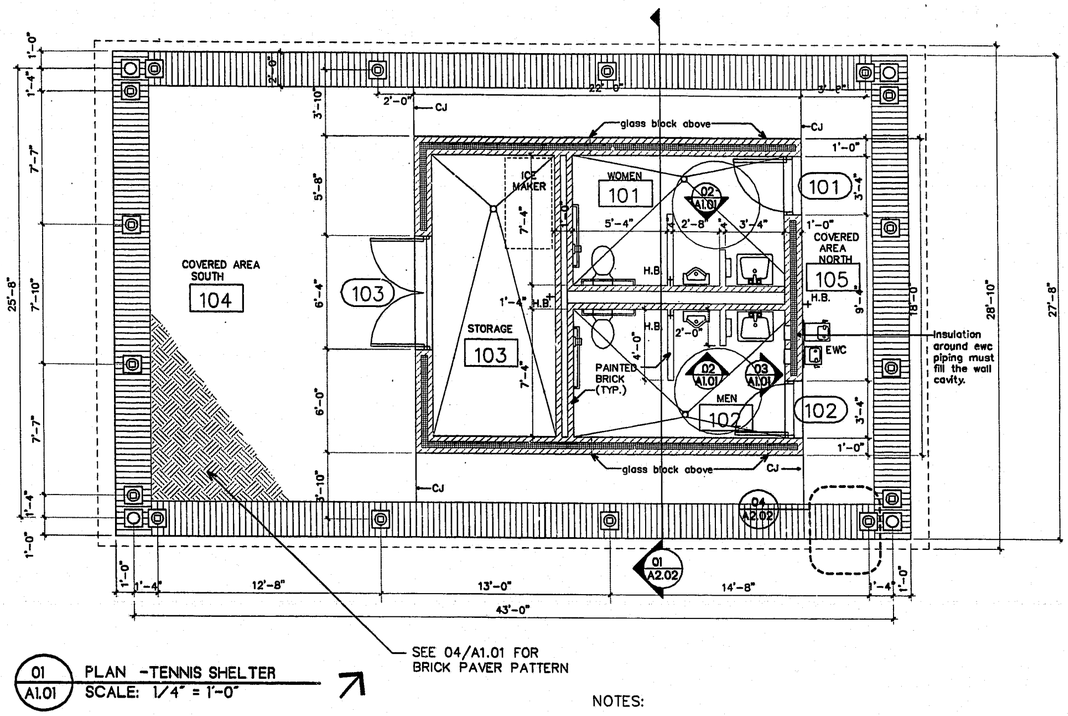

01 / A1.01 PLAN -TENNIS SHELTER
SCALE: 1/4" = 1'-0"

NOTES:

1. SLOPE FLOORS 1/4" PER FOOT TO DRAINS WHERE NOTED.

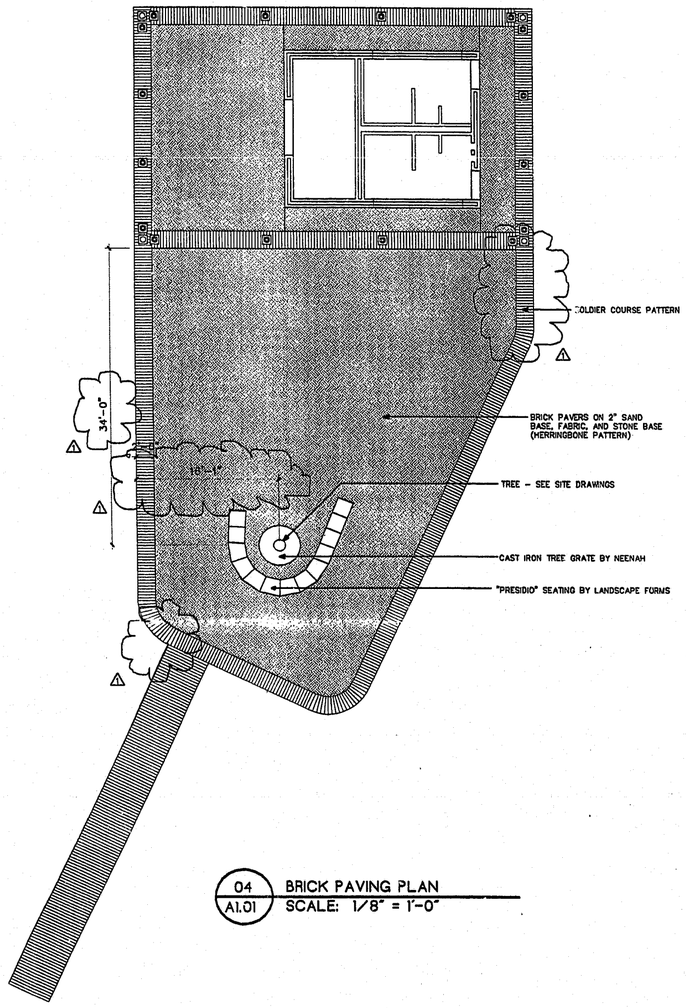

04 / A1.01 BRICK PAVING PLAN
SCALE: 1/8" = 1'-0"

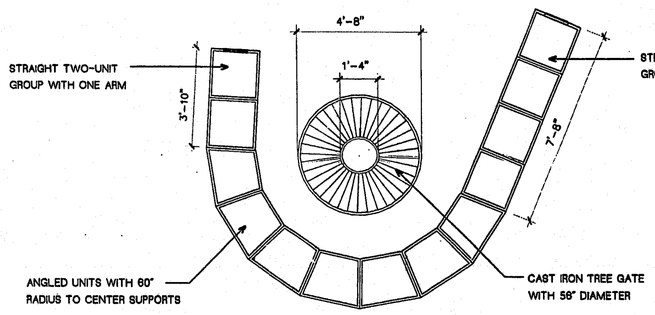

05 / A1.01 SEATING DETAIL
SCALE: 3/8" = 1'-0"

"PRESIDIO" SEATING BY LANDSCAPE FORMS
431 LAWNDALE AVE., KALAMAZOO, MI 49001
www.landscapeforms.com
800-521-2546

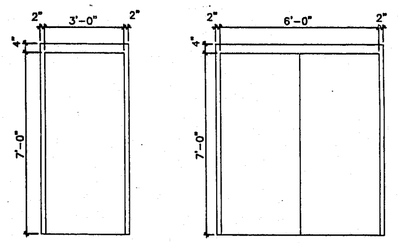

DOOR SCHEDULE

DOOR								DOOR FRAME						LABEL	HDWE. GROUP	REMARKS
DOOR NO.	TYPE	WIDTH	HEIGHT	THICK	CONST.	MAT'L	FINISH	TYPE	MAT'L	FINISH	HEAD	JAMB	SILL			
01	A	3'-0"	7'-0"	1 3/4"	HM	STEEL	PT	HM1	HM	PT					1	INSULATED
02	A	3'-0"	7'-0"	1 3/4"	HM	STEEL	PT	HM1	HM	PT					1	INSULATED
03 PAIR	B	3'-0"	7'-0"	1 3/4"	HM	STEEL	PT	HM1	HM	PT					2	INSULATED

FINISH SCHEDULE

ROOM	FLOOR		BASES		WALLS					CEILINGS		CEILING HEIGHT	REMARKS
ROOM NAME	MAT'L	FINISH	MAT'L	FINISH	MAT'L	N FINISH	E FINISH	S FINISH	W FINISH	MAT'L	FINISH		
WOMEN'S TOILET	CONC.	CT	CT	FACT.	BRICK	PT/CT	PT/CT	PT/CT	PT/CT	H-PANEL	PT	SEE DWG	
MEN'S TOILET	CONC.	CT	CT	FACT.	BRICK	PT/CT	PT/CT	PT/CT	PT/CT	H-PANEL	PT	SEE DWG	
STORAGE	CONC.	--	--	--	BRICK	PT	PT	PT	PT	H-PANEL	PT	SEE DWG	

99-SR-261
APPROVED
BD 10/2/00
10/2/00

BROWN & JONES ARCHITECTS, INC.
14 N. Boylan Ave. Raleigh, NC 27603
Tel. (919) 831-2625 Fax 831-2626

PRESTONWOOD COUNTRY CLUB
TENNIS COURTS, HALF-WAY SHELTER
Cary / Morrisville, North Carolina
Wake County, North Carolina

FILE: 9923\A100.DGN
DATE: 07/10/00
REVISION 09/07/00
DRAWN BY: cwb/new
B&JA JOB #: 9923

THESE DRAWINGS ARE THE PROPERTY OF BROWN & JONES ARCHITECTS, INC. AND MAY NOT BE REPRODUCED WITHOUT WRITTEN PERMISSION COPYRIGHT, 2000 BY BROWN & JONES ARCHITECTS, INC. ALL RIGHTS RESERVED.

A1.01