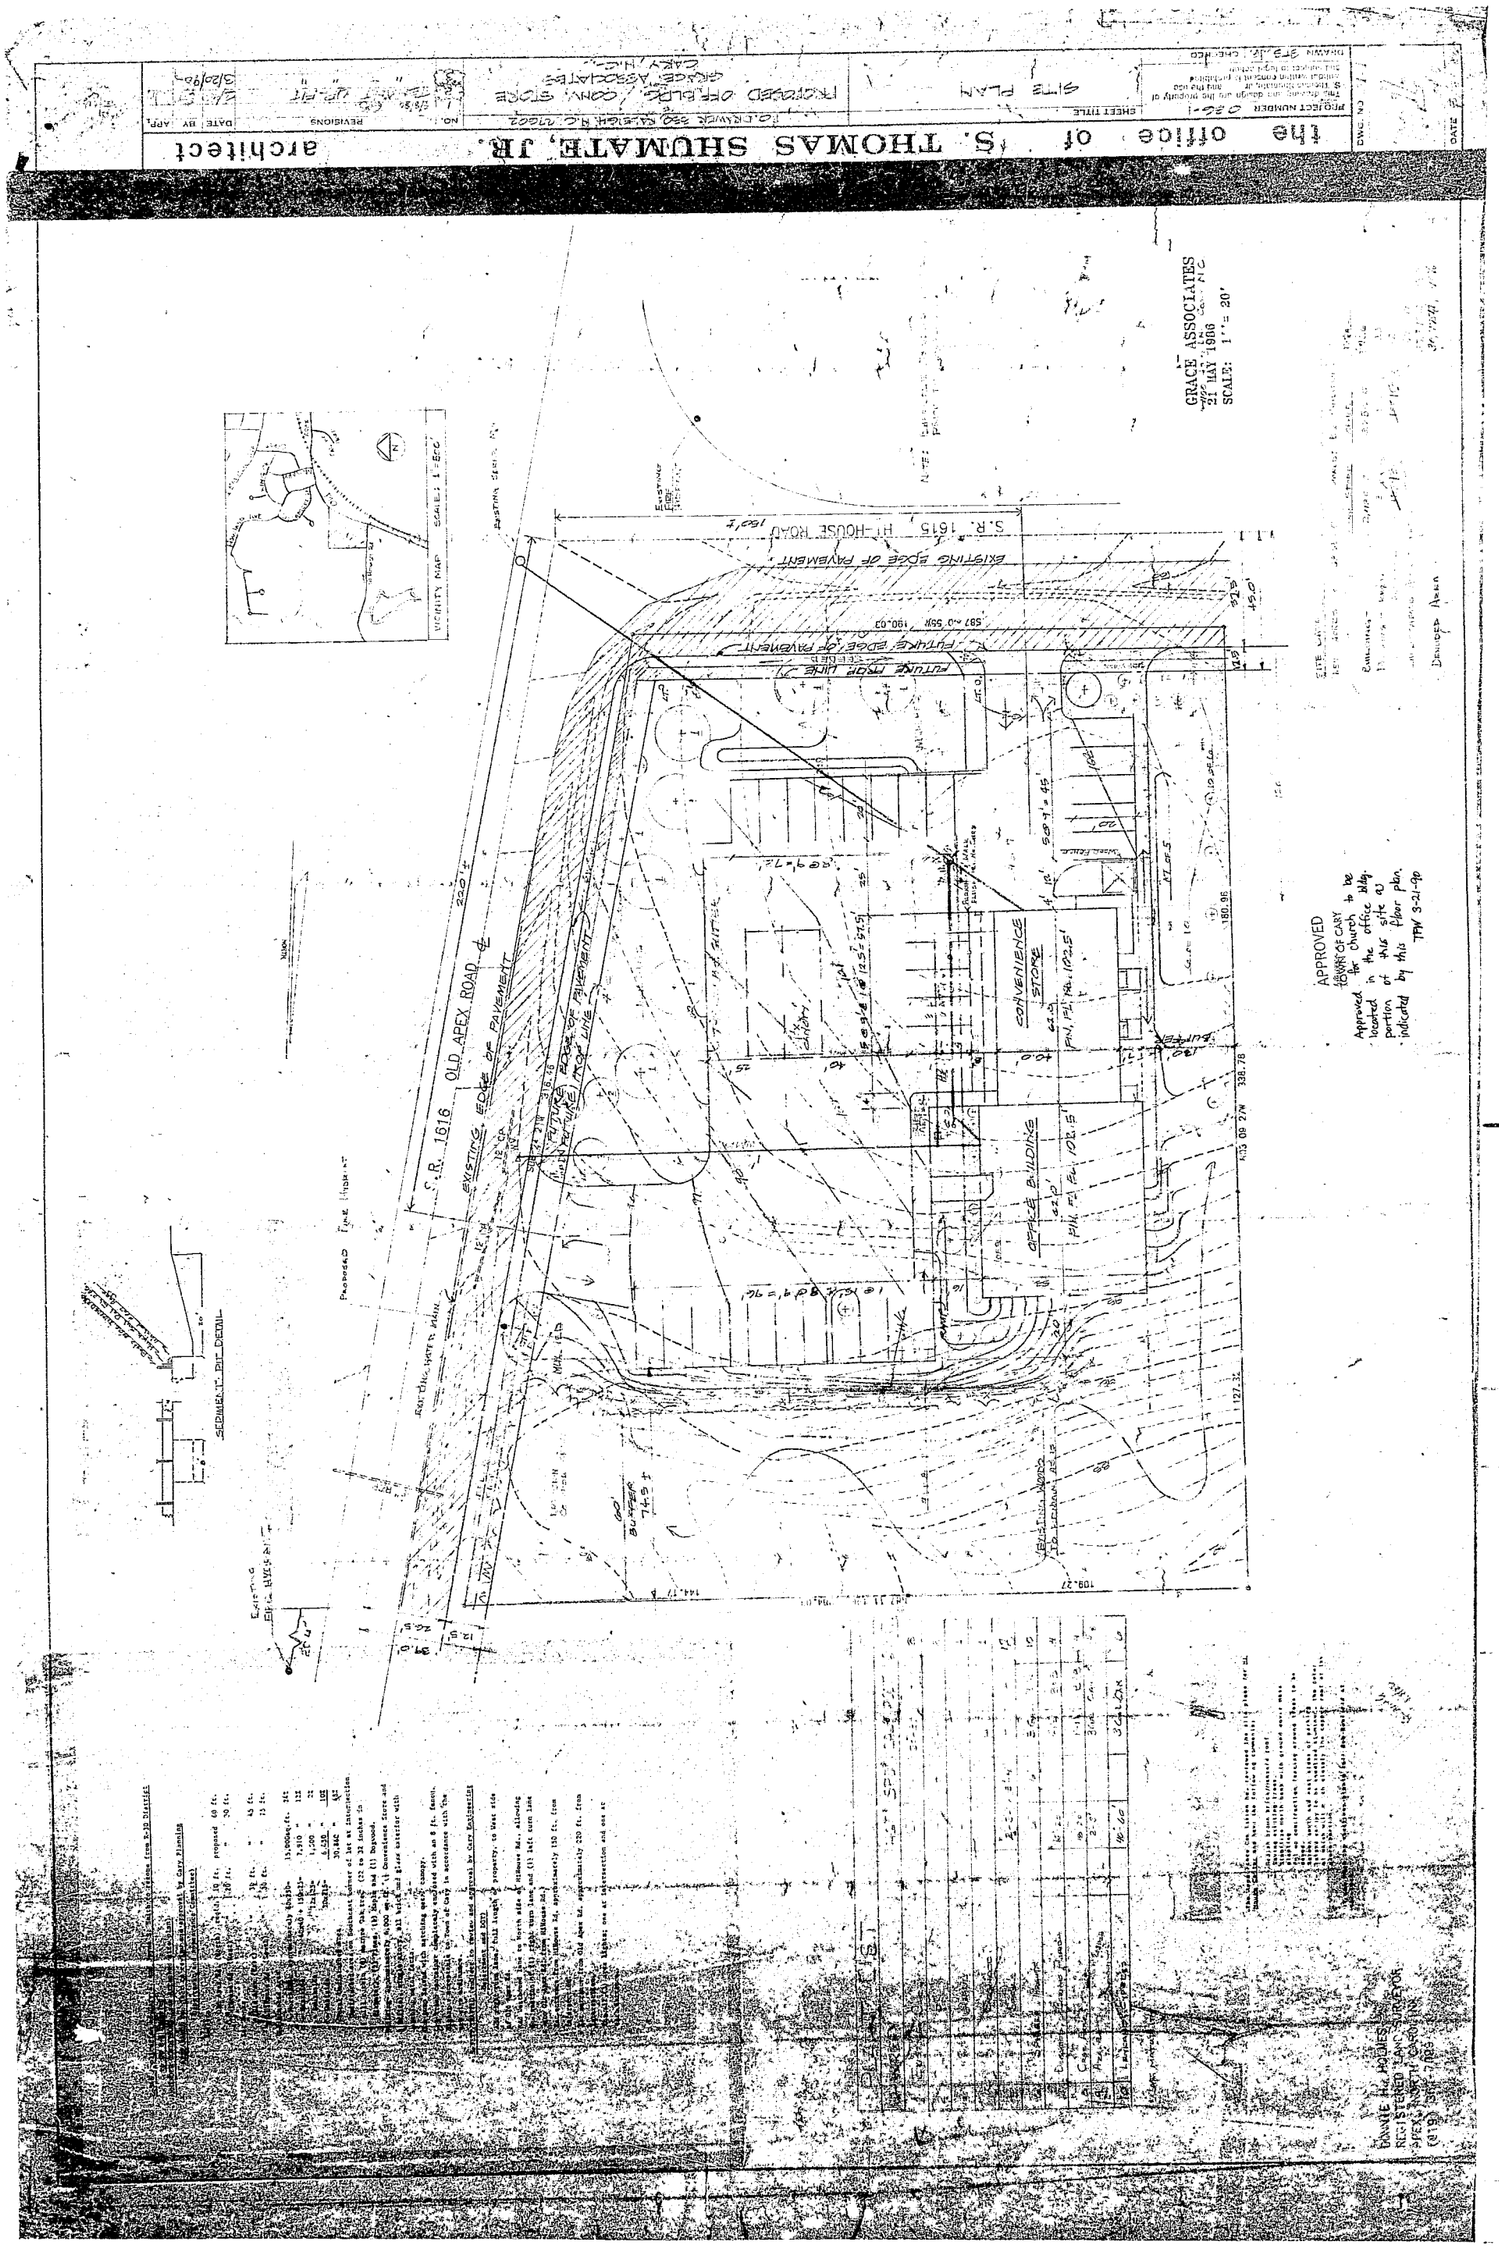

the office of S. THOMAS SHUMATE, JR. architect
PROJECT NUMBER 0-26-1
SHEET TITLE
SITE PLAN
PROPOSED OFF. BLDG. CONV. STORE
GRACE ASSOCIATES
CARY, N.C.
DRAWN
DATE
REVISIONS
DATE BY APP.
3/20/90
GRACE ASSOCIATES
21 MAY 1986
SCALE: 1" = 20'
S.R. 1615 HI-HOUSE ROAD
EXISTING EDGE OF PAVEMENT
FUTURE EDGE OF PAVEMENT
FUTURE PROP. LINE
S.R. 1616 OLD APEX ROAD
CONVENIENCE STORE
OFFICE BUILDING
BUFFER
VICINITY MAP
SCALE: 1" = 500'
SEDIMENT PIT DETAIL
APPROVED
TOWN OF CARY
Approved for church to be located in the office bldg. portion of this site as indicated by this floor plan.
TFW 3-21-90
DENNIS H. HOLMES
REGISTERED LAND SURVEYOR
APEX, NORTH CAROLINA