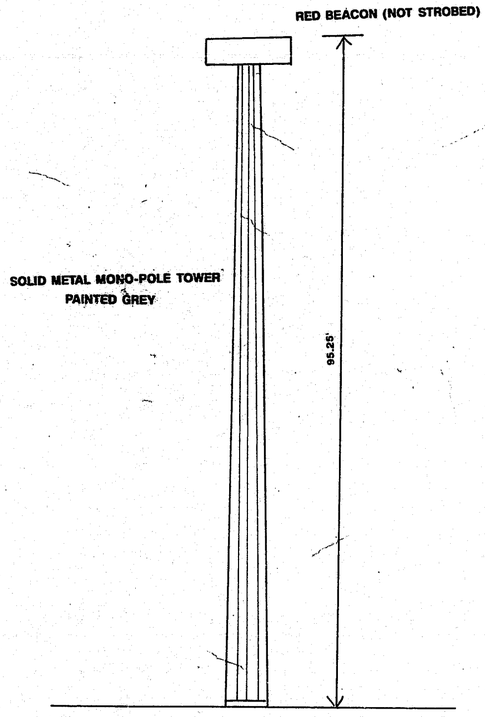

TOWER ELEVATION

1"=10'

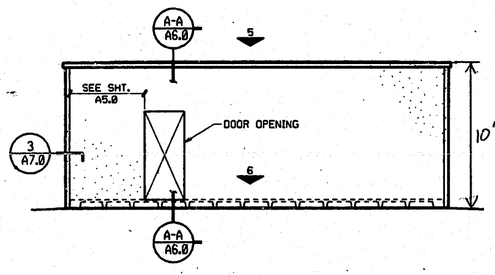

1 SIDE VIEW N.T.S.

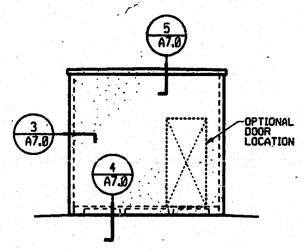

2 END VIEW N.T.S.

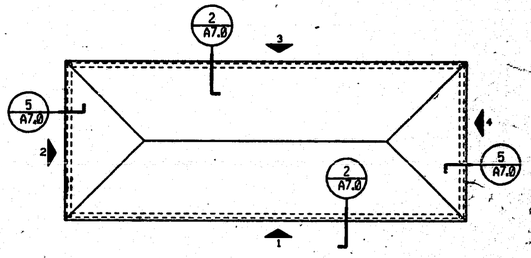

5 TOP VIEW N.T.S.

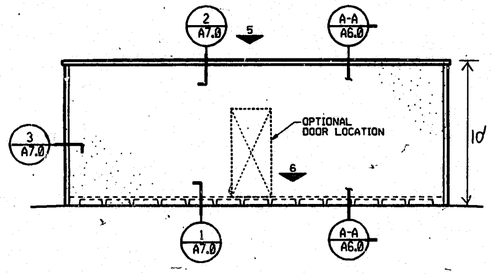

3 SIDE VIEW N.T.S.

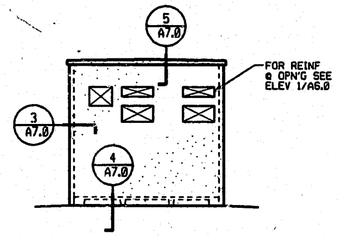

4 END VIEW N.T.S.

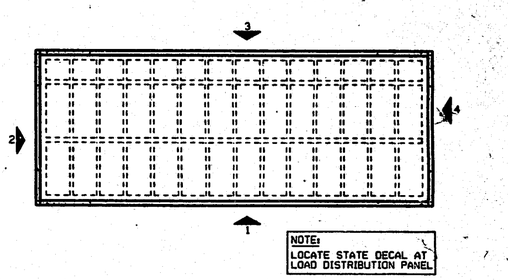

6 BOTTOM VIEW N.T.S.

PLAN NOTES:

1. DOOR LOCATION AS INDICATED ON THE DRAWING MAY VARY UP TO 6'-0".
2. DOOR SIZES MAY VARY IN WIDTH UP TO 6'-0" WIDE.
3. VIEWS SHOWN ARE GENERAL AND MAY NOT REFLECT THE ACTUAL SHELTER SIZE, OPENINGS, AND/OR OPENING LOCATIONS.
4. BUILDING HEIGHT - 10'
5. MATERIAL & COLOR - BROWN STONE AGGREGATE / CONCRETE PREFORMED SECTIONS

NORTH CAROLINA PROFESSIONAL ENGINEER 16029 JAMES A. ROECKER

EXP 12-31-92

No.	Revision Description	Date	By
2	REVISE DOOR LOCATION DESCRIPTION AND NOTE #2	3-20-92 1-31-92	TER TER

PSA Pfeiffer-Strupp Associates #213A2.STD
3629 N. Knoxville Peoria, Illinois 61603 (309) 688-9431
Architects Engineers Planners

UNR-Rohn
Division of UNR Inc.

© 1992 UNR-ROHN, Inc. All Rights Reserved

Title
STANDARD ROHN CONCRETE EQUIPMENT SHELTERS
EXTERIOR-SHELTER ELEVATIONS

Scale: AS NOTED	Unless otherwise specified, dimensions are given in inches. Tolerances		
	Decimals x.x=	Fractions x/=	Angles =
Drawn by: BRW Date 12-31-91	Materials	Finish	Weight
Checked by: TER Date 12-31-91			
Approved by Engineering Date	This drawing is the property of UNR-Rohn. It is not to be reproduced, copied or traced in whole or in part without our written consent.		
Approved by Production Date	File Number		
Approved by Sales Date	Drawing Number 0000000000		A2.0

3 OF 3

Thu Mar 19 18:38:39 1992 NPLOT N:\NPLOT\E13A2.STP