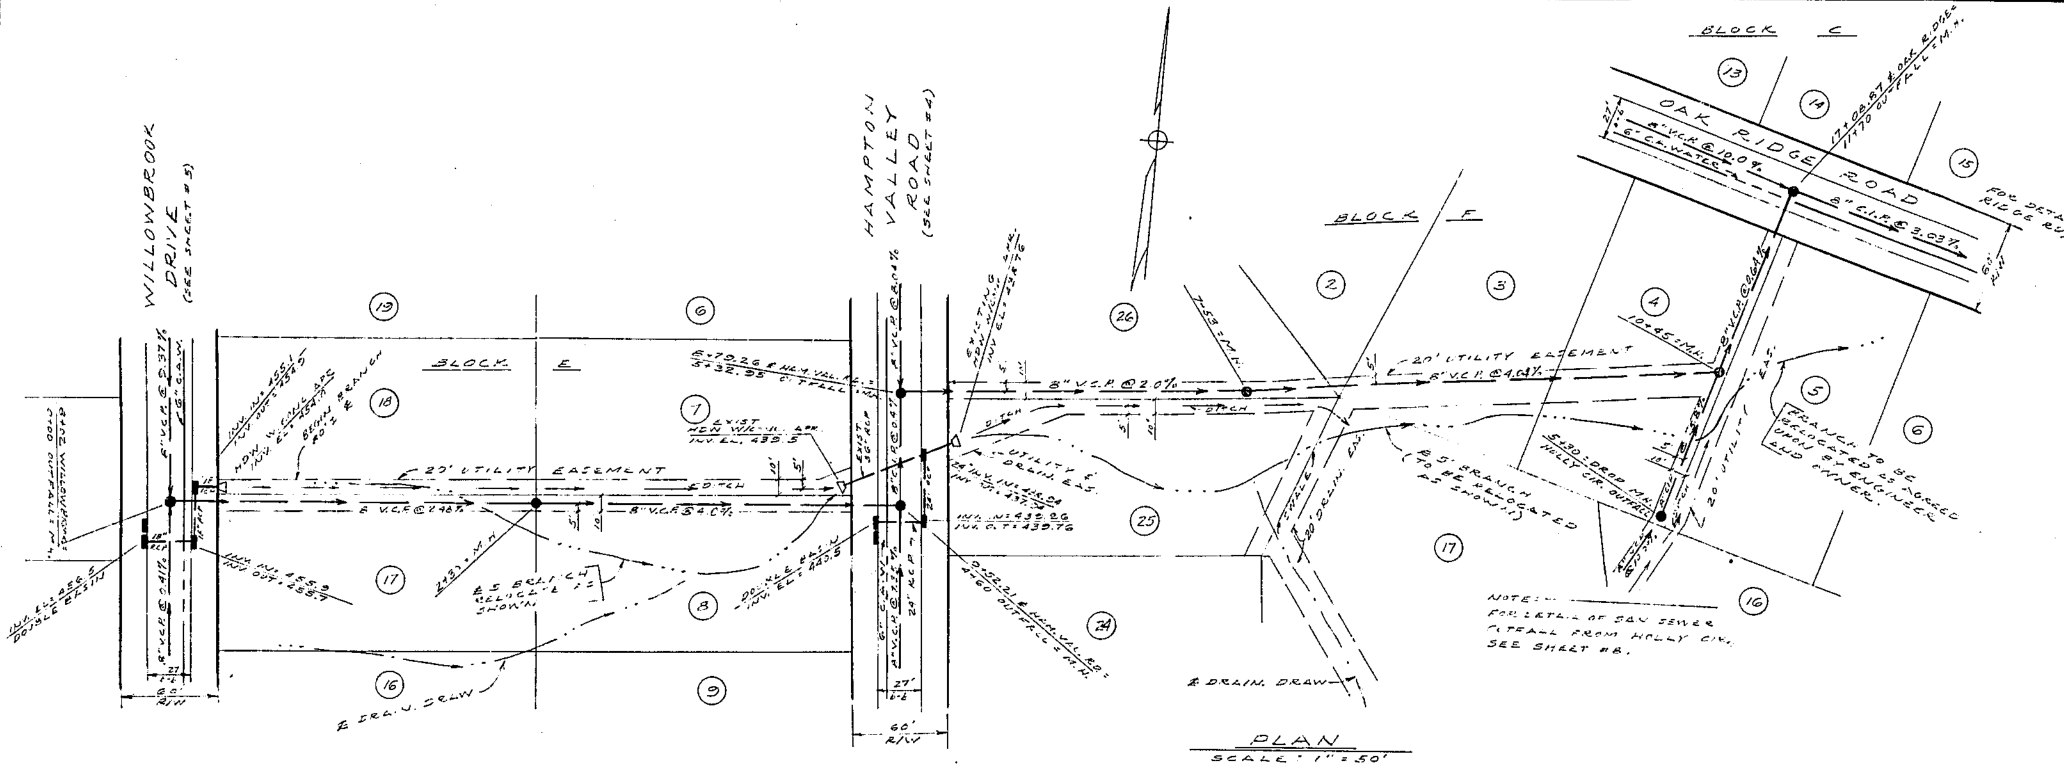


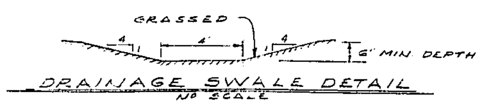


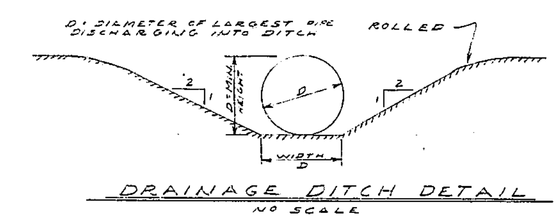


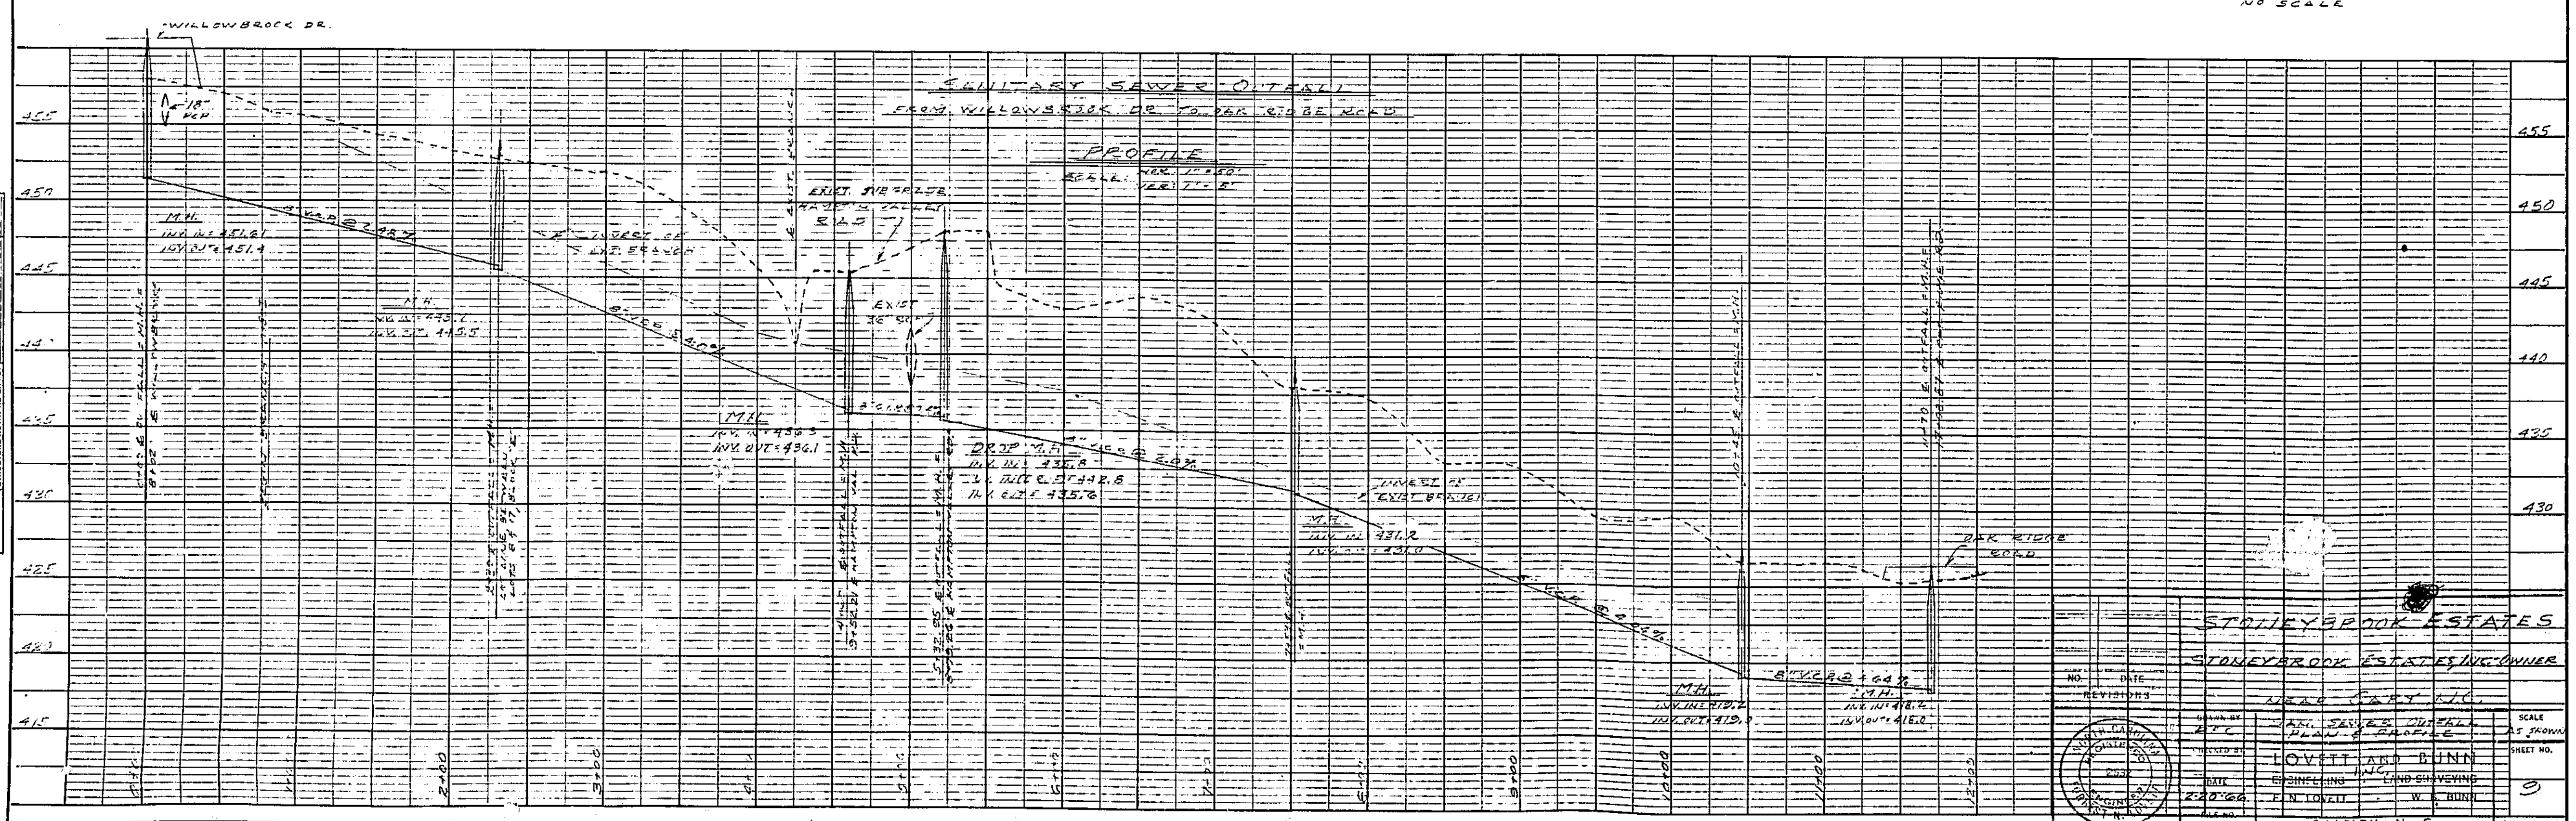


STONEYBROOK ESTATES

STONEYBROOK ESTATES, INC. OWNER

NEAR CARY, N.C.

| NO. | DATE |
|---|---|
| REVISIONS | |

DRAWN BY: E.T.C.

SAN. SEWER OUTFALL PLAN & PROFILE

SCALE: AS SHOWN

LOVETT AND BUNN, INC.
ENGINEERING — LAND SURVEYING
F. N. LOVETT — W. E. BUNN

DATE: 2-20-66

SHEET NO. 9 OF 13

RALEIGH, N. C.

PLATE 1—PLAN—PROFILE

42-141