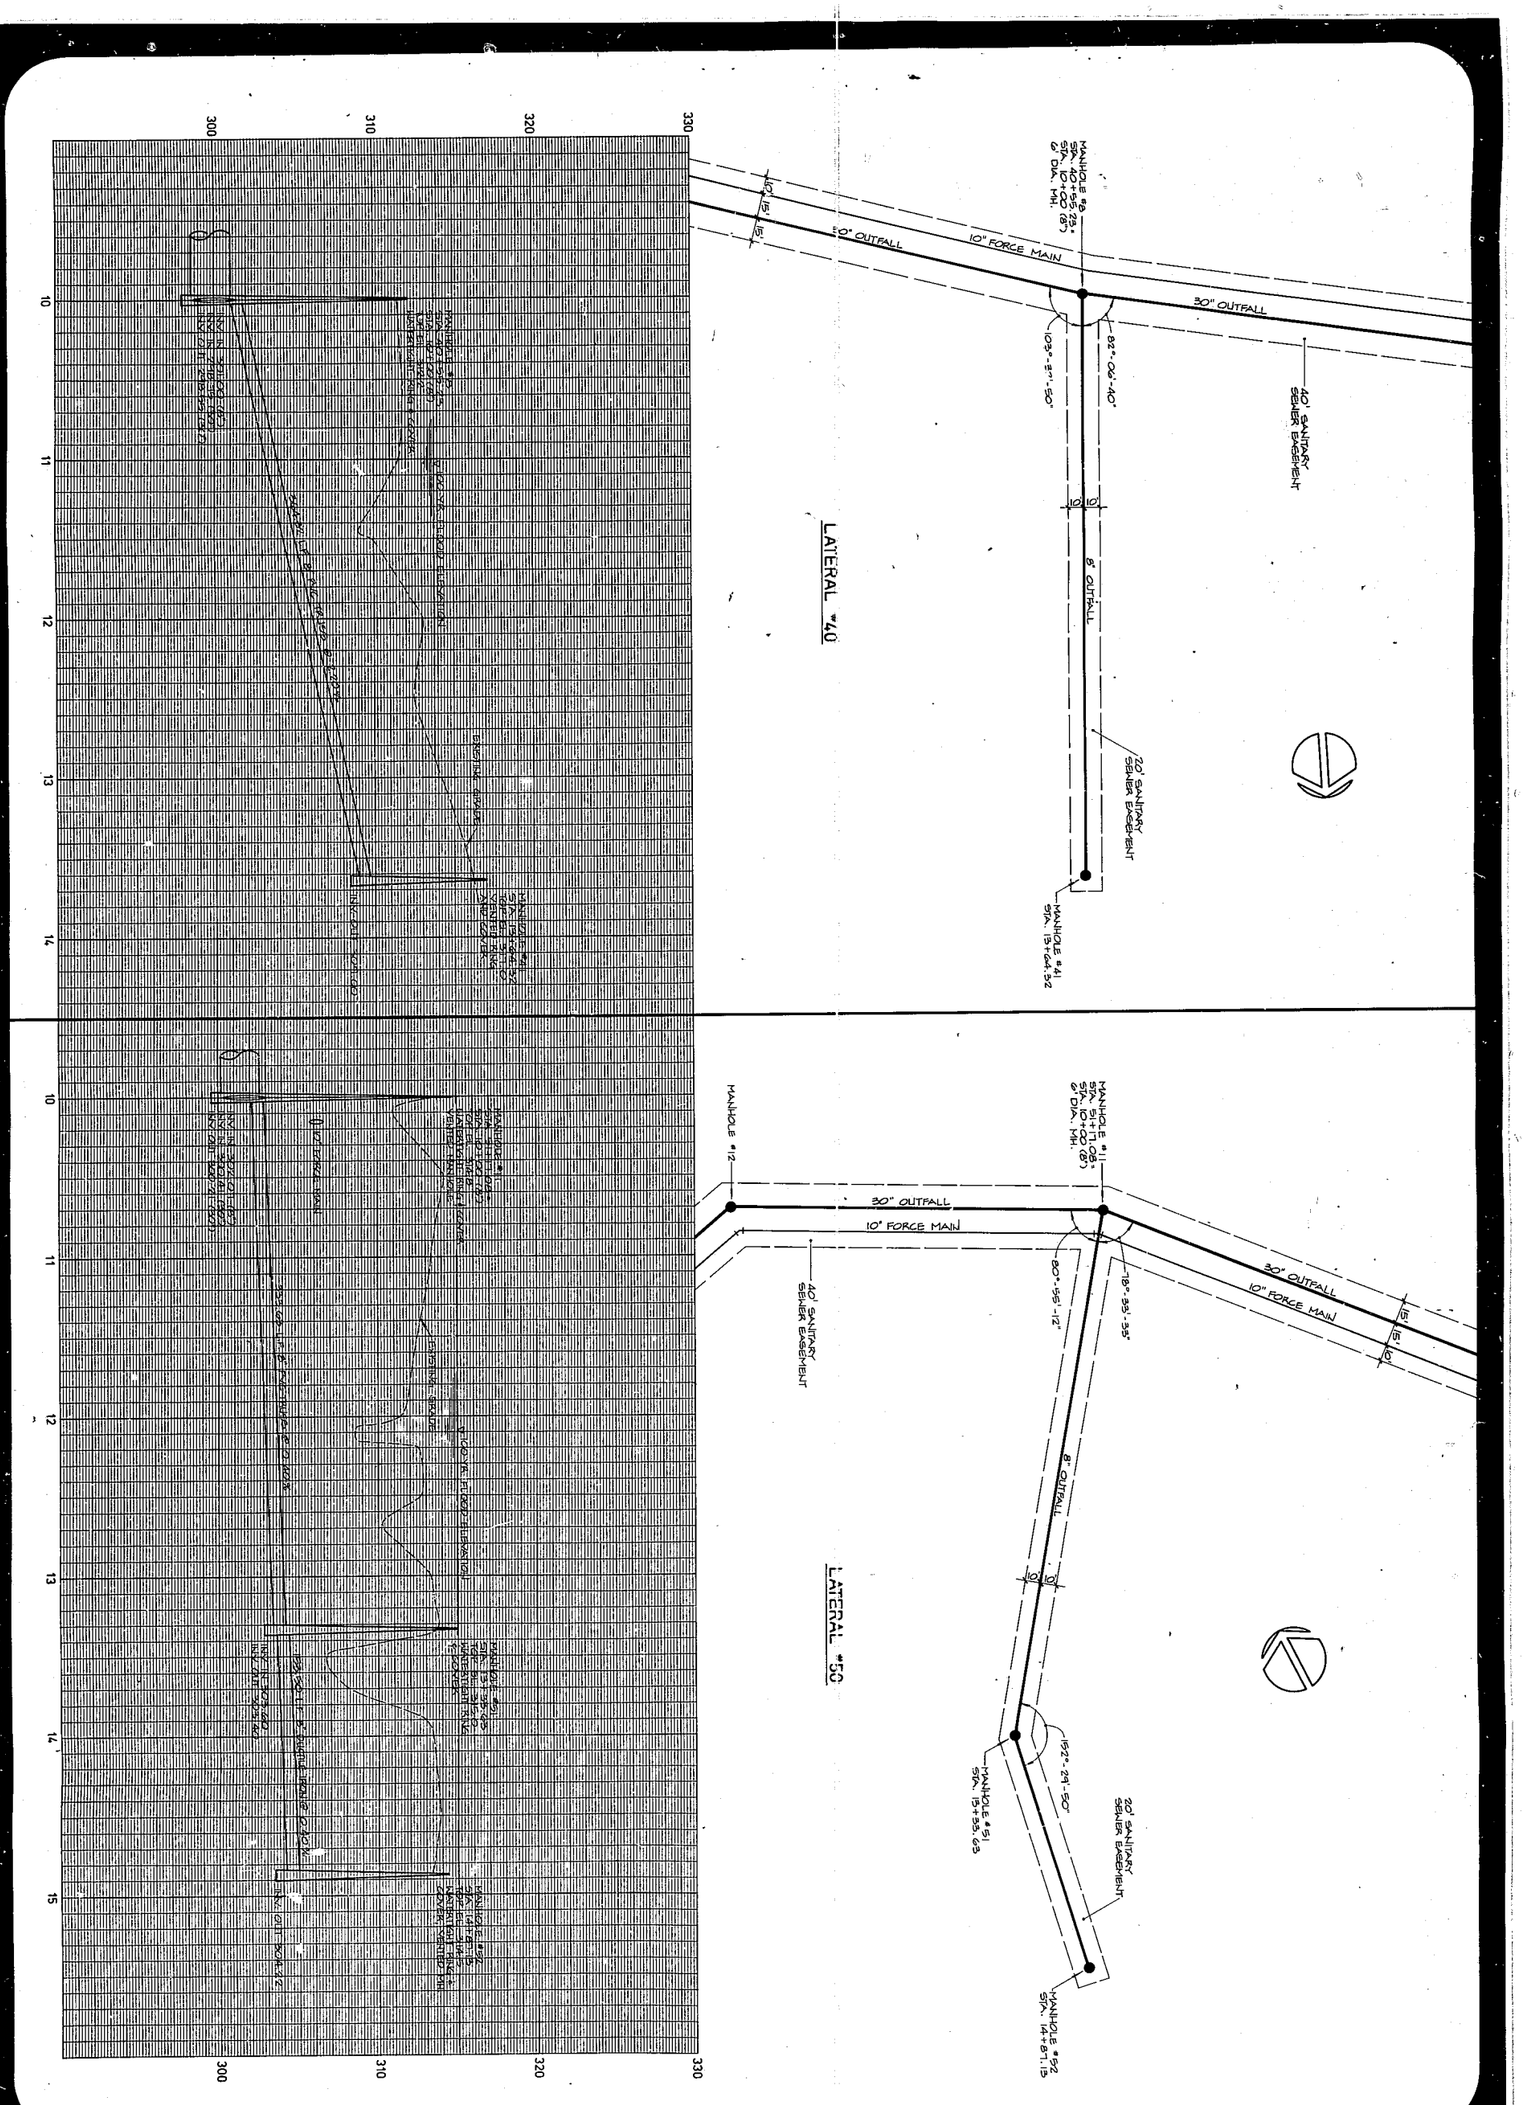

REVISIONS

DRAWN BY

SHEET 11 OF

SCALE HORIZ. 1"=40' VERT. 1"=4'

DATE MARCH 8, 1984

PROJECT
Lochmere
by MacGregor Development Company
SWIFT CREEK OUTFALL AND FORCE MAIN
LATERAL #40 / LATERAL #50

SEAL
NORTH CAROLINA PROFESSIONAL ENGINEER SEAL 9844 REGISTERED
3/21/89

William G. Daniel & Associates
CONSULTING ENGINEERS
1152 Executive Circle, Suite 201
Cary, North Carolina 27511