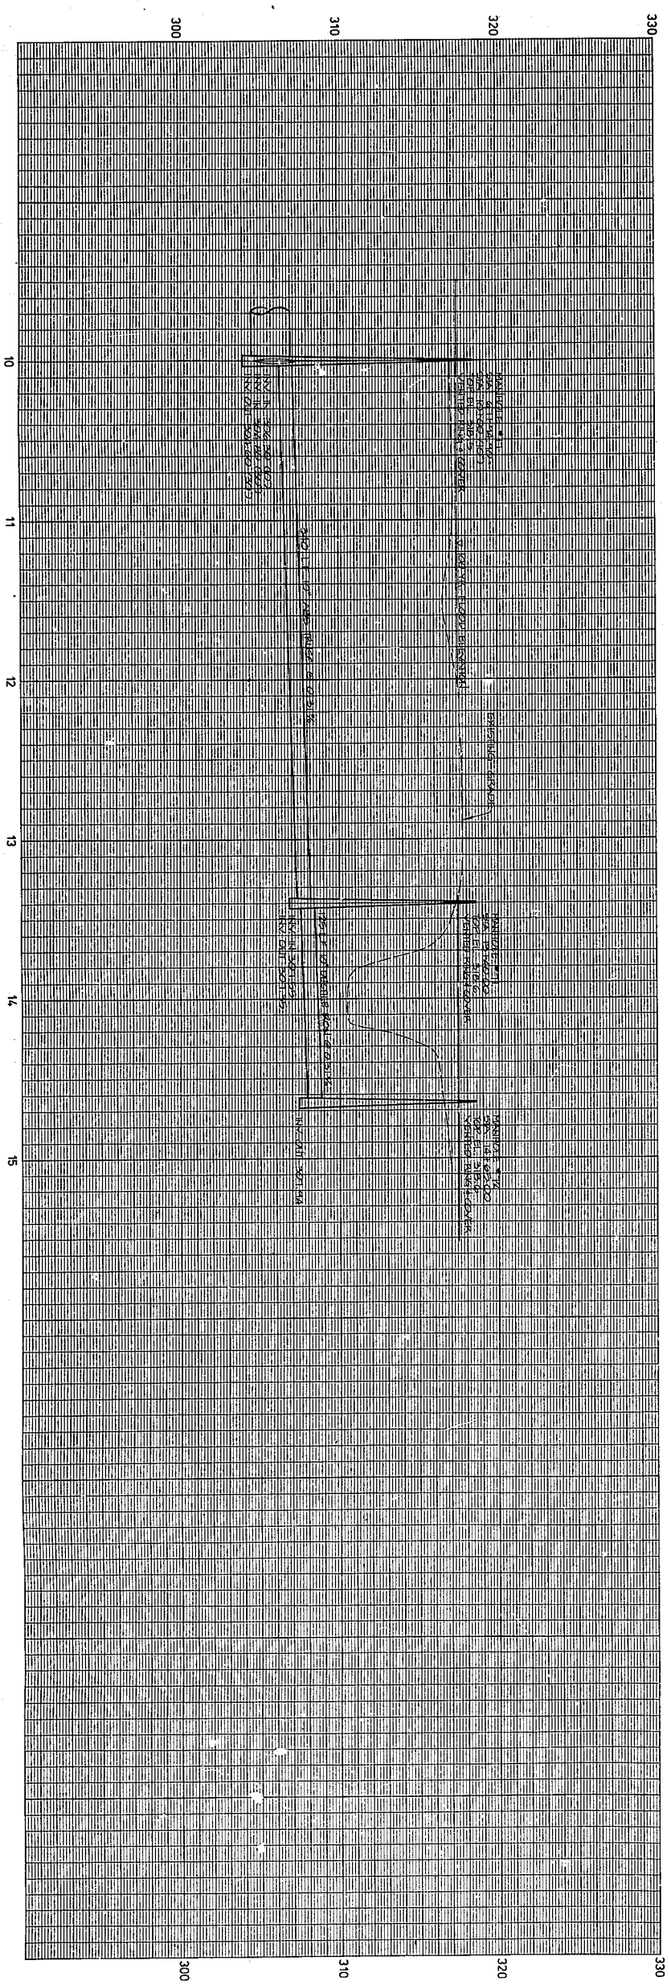

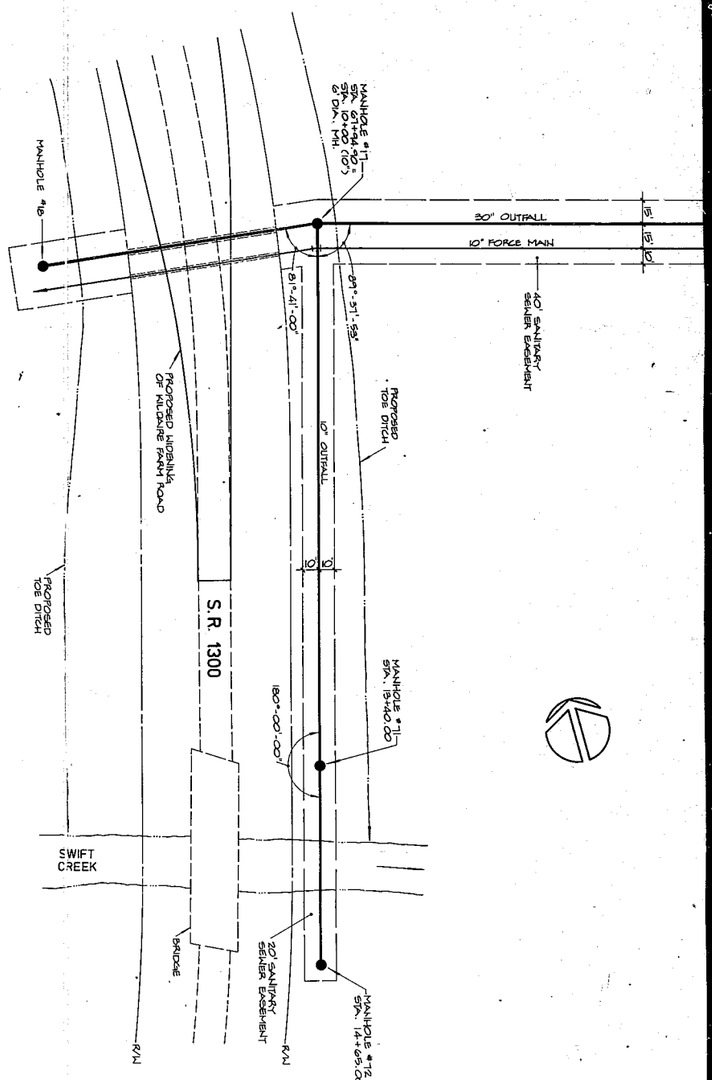

REVISIONS

DRAWN BY

SHEET / OF 13

SCALE: HORIZ. 1"=40' VERT. 1"=4'

DATE: MARCH 8, 1984

PROJECT

Lochmere
by MacGregor Development Company

SWIFT CREEK OUTFALL AND FORCE MAIN

LATERAL #70

SEAL

NORTH CAROLINA REGISTERED 11911 PROFESSIONAL ENGINEER

3/21/84

William G. Daniel & Associates
CONSULTING ENGINEERS
1152 Executive Circle, Suite 201
Cary, North Carolina 27511