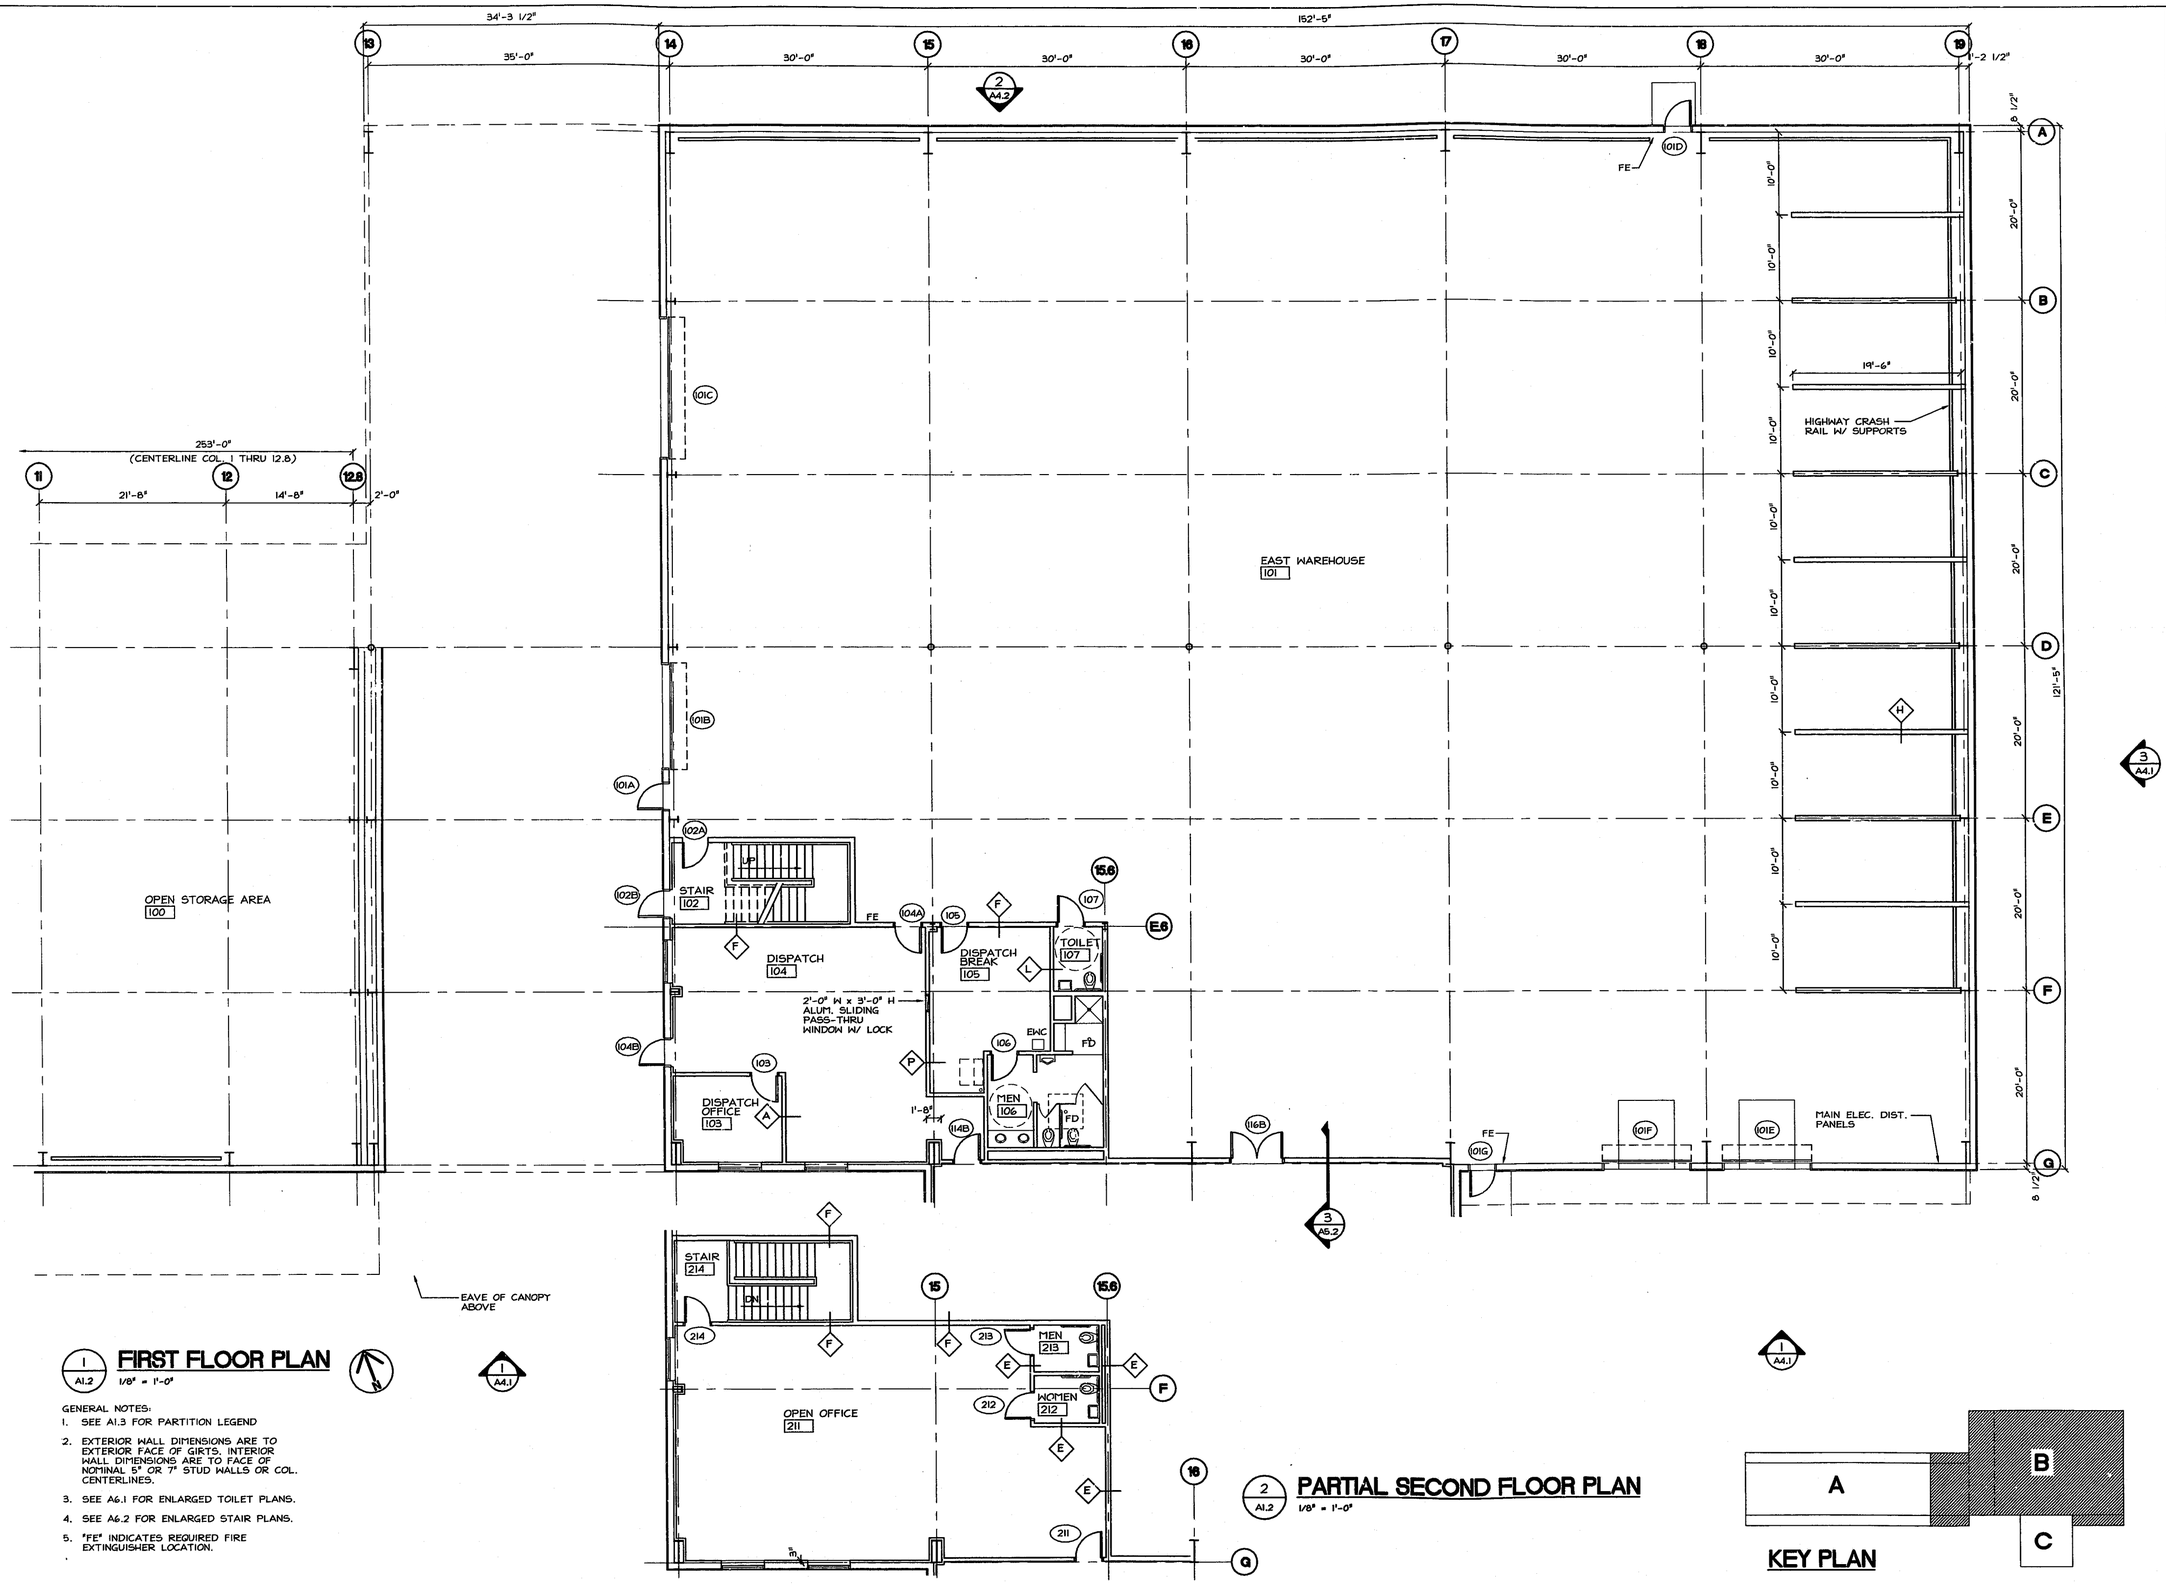

1 / A1.2 FIRST FLOOR PLAN

1/8" = 1'-0"

GENERAL NOTES:

1. SEE A1.3 FOR PARTITION LEGEND
2. EXTERIOR WALL DIMENSIONS ARE TO EXTERIOR FACE OF GIRTS. INTERIOR WALL DIMENSIONS ARE TO FACE OF NOMINAL 5" OR 7" STUD WALLS OR COL. CENTERLINES.
3. SEE A6.1 FOR ENLARGED TOILET PLANS.
4. SEE A6.2 FOR ENLARGED STAIR PLANS.
5. "FE" INDICATES REQUIRED FIRE EXTINGUISHER LOCATION.

2 / A1.2 PARTIAL SECOND FLOOR PLAN

1/8" = 1'-0"

KEY PLAN

CORNERSTONE ARCHITECTURE P.A.
1143-B Executive Circle
Cary, NC 27511
phone: 919.461.9790
fax: 919.461.9774

NOT FOR CONSTRUCTION

TRIANGLE MATERIALS, INC.
DISTRIBUTION CENTER
Cary, N.C.

FLOOR PLAN WAREHOUSE AREA B

REVISIONS		
NO.	DESCRIPTION	DATE
A	ISSUED FOR PRICING	9/29/97
B	SITE PLAN REVISION	10/24/97

DESIGNED	WBS
DRAWN	WBS
CHECKED	AST
PROJ. ARCH.	WBS
DATE:	DECEMBER 29, 1998

SHEET NO.
A1.2
OF: 10

\TTM97001A1-2.dwg