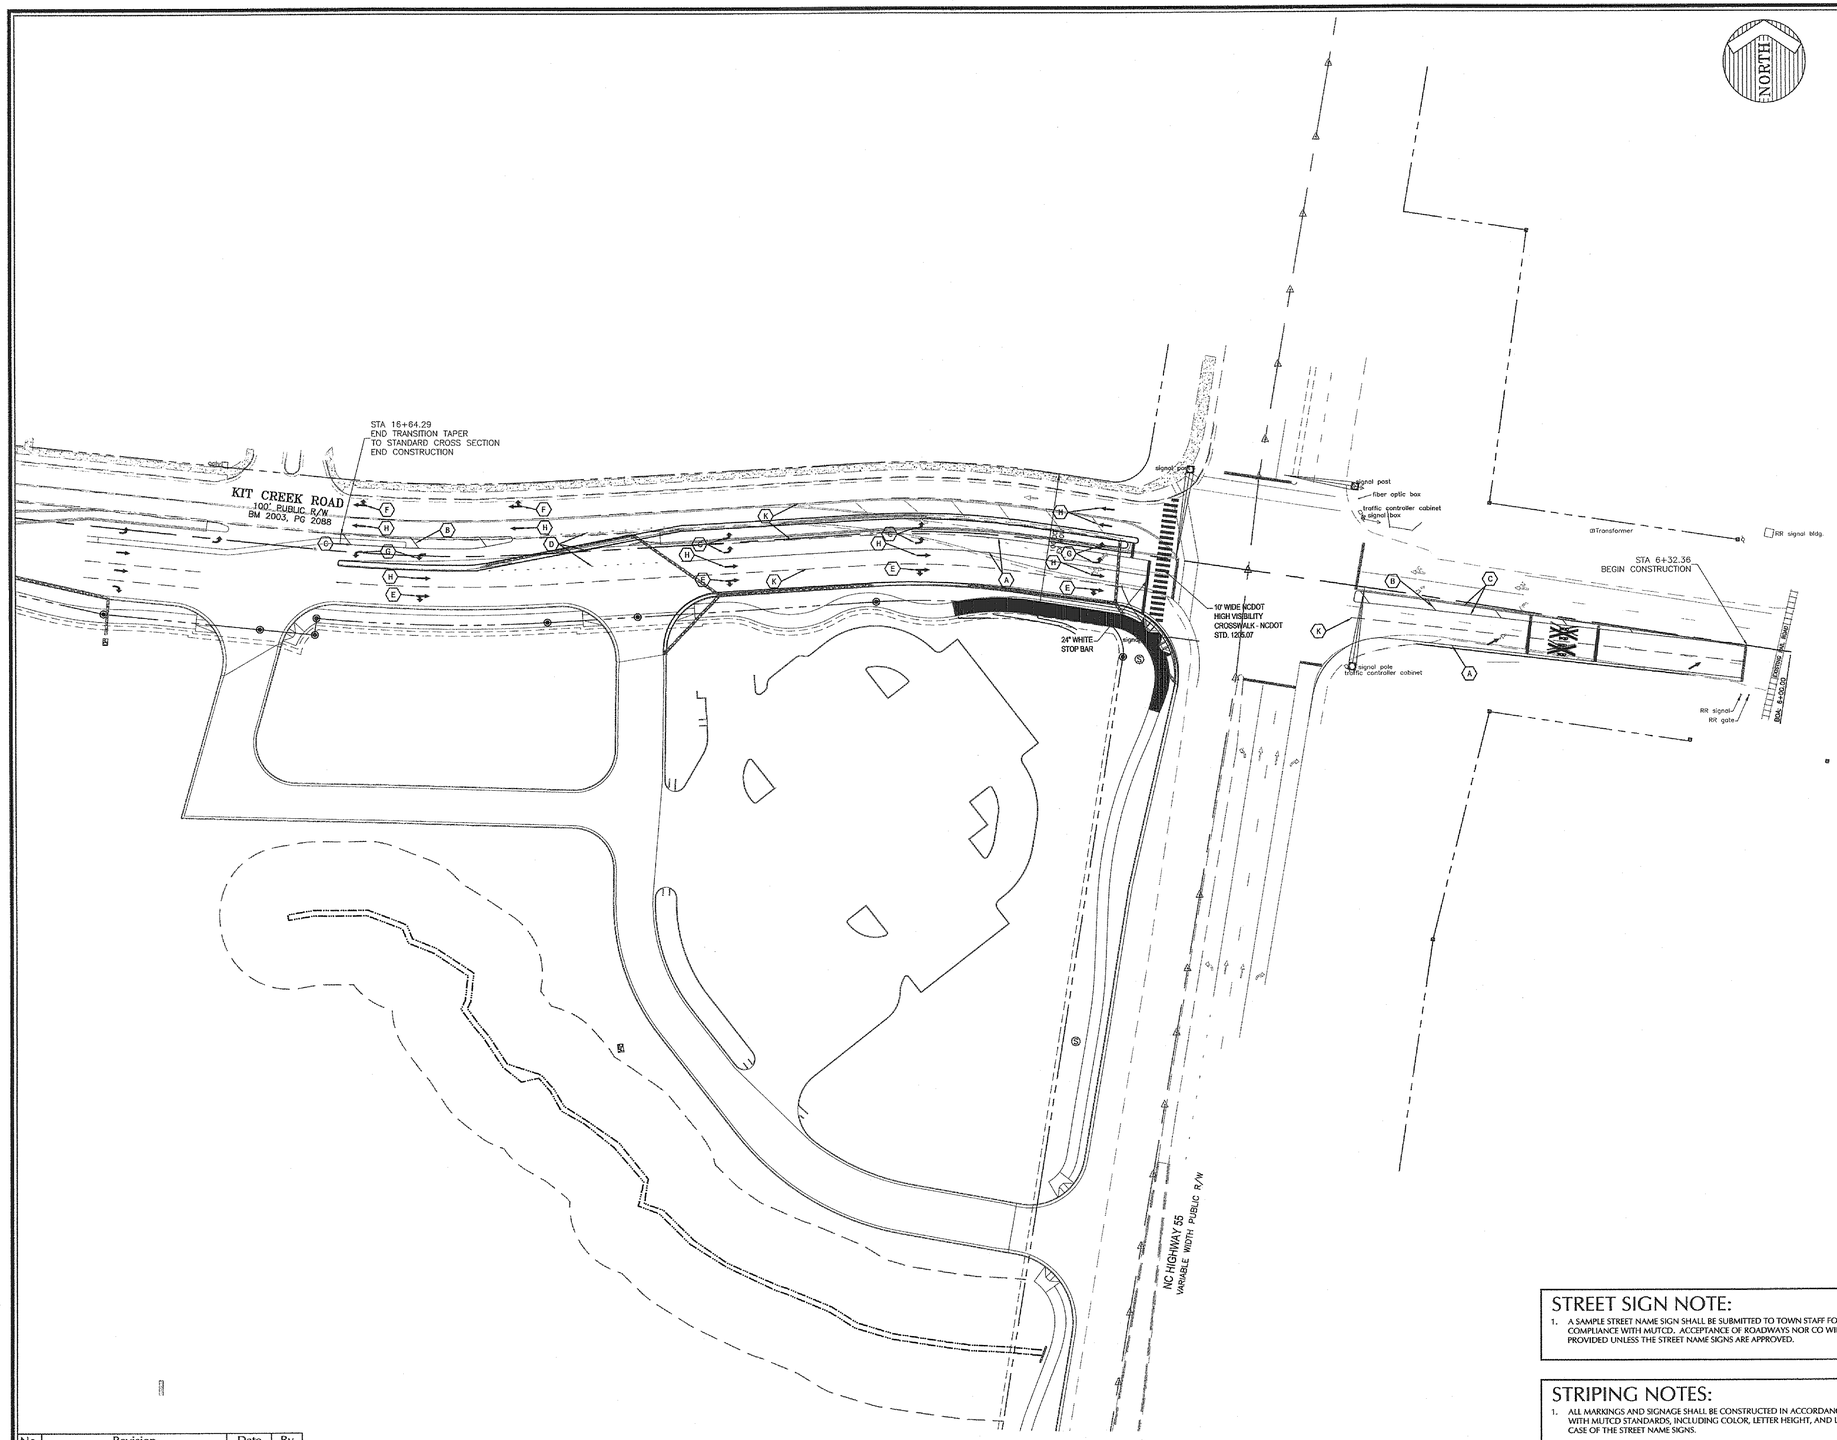

PAVEMENT MARKING / SIGNAGE LEGEND

A	4" WHITE SOLID LINE
B	8" YELLOW GORE LINE 35' @1:1
C	4" SOLID DOUBLE YELLOW LINES
D	4" 3'-9' WHITE MINI-SKIP LINE
E	COMBINATION STRAIGHT & RIGHT TURN ARROW
F	COMBINATION STRAIGHT & LEFT TURN ARROW
G	LEFT TURN ARROW
H	THROUGH ARROW
I	TEMPORARY BARRICADE FOR DEAD END ROAD
J	"ROAD ENDS 500 FT" SIGN
K	4" WHITE SKIP LANE
L	8" WHITE SOLID LANE
M	RIGTH TURN ARROW
N	4" 2'-6" WHITE MINI-SKIP LINE

SIGNAGE LEGEND

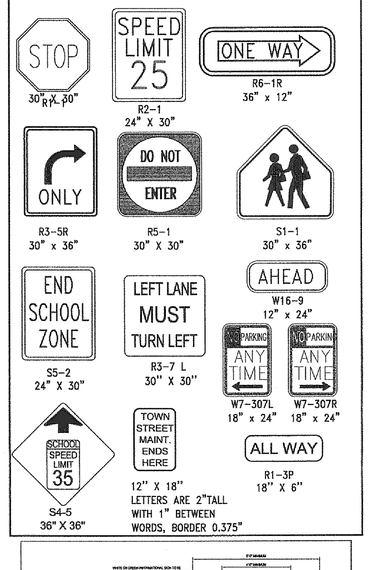

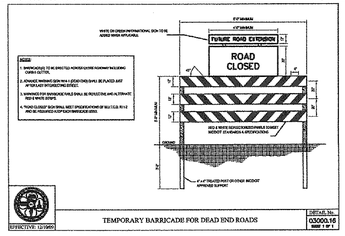

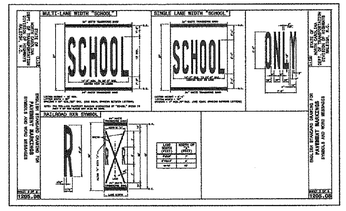

STREET SIGN NOTE:

1. A SAMPLE STREET NAME SIGN SHALL BE SUBMITTED TO TOWN STAFF FOR COMPLIANCE WITH MUTCD. ACCEPTANCE OF ROADWAYS NOR CO WILL BE PROVIDED UNLESS THE STREET NAME SIGNS ARE APPROVED.

STRIPING NOTES:

1. ALL MARKINGS AND SIGNAGE SHALL BE CONSTRUCTED IN ACCORDANCE WITH MUTCD STANDARDS, INCLUDING COLOR, LETTER HEIGHT, AND LETTER CASE OF THE STREET NAME SIGNS.
2. ALL PAVEMENT MARKINGS SHALL BE THERMOPLASTIC.
3. ANY EXISTING PAVEMENT STRIPING THAT IS IN CONFLICT WITH THE PROPOSED STRIPING SHOWN ON THIS PLAN SHALL BE REMOVED.

GRAPHIC SCALE
50 0 25 50 100
1" = 50'

NORTH CAROLINA PROFESSIONAL SEAL 8498 ENGINEER KENNETH L. JESNECK
4/22/14

Cary Project Number 13-SB-013
HTE #: 14-0152
Approved by the Town of Cary
Development Review Committee
Planner KAH Date 5/1/2014

No.	Revision	Date	By
6	AS PER TOC REVIEW, MASTER SET	04/16/14	KLJ
1	AS PER TOC REVIEW COMMENTS	09/29/13	KLJ
2	REVISED PER TOC 2ND REVIEW COMMENTS	11/26/13	KLJ
3	REVISED PER TOC 3RD REVIEW COMMENTS	01/11/14	KLJ
4	REVISED PER TOC 4TH REVIEW COMMENTS	02/14/14	KLJ
5	REVISED PER TOC 5TH REVIEW COMMENTS	03/10/14	KLJ

Designer KJ	Scale AS NOTED
Drawn By ATC	Date 7/11/13
Checked By KJ	Job No. 02130084.00

VILLAGE AT THE PARK

Town of Cary — Wake County — North Carolina

SIGNAGE & STRIPING PLAN

WITHERS & RAVENEL
ENGINEERS I PLANNERS I SURVEYORS
111 MacKenan Drive Cary, North Carolina 27511 tel: 919-469-3340 www.withersravenel.com License No. C-0832

Sheet No. 7.3

K:\13\13-0085\130084-Village At The Park\CAD\Construction Drawings\SHT_SIGNAGE & STRIPING PLAN.dwg - Tuesday, April 22, 2014 10:37:05 AM - JESNECK, KEN