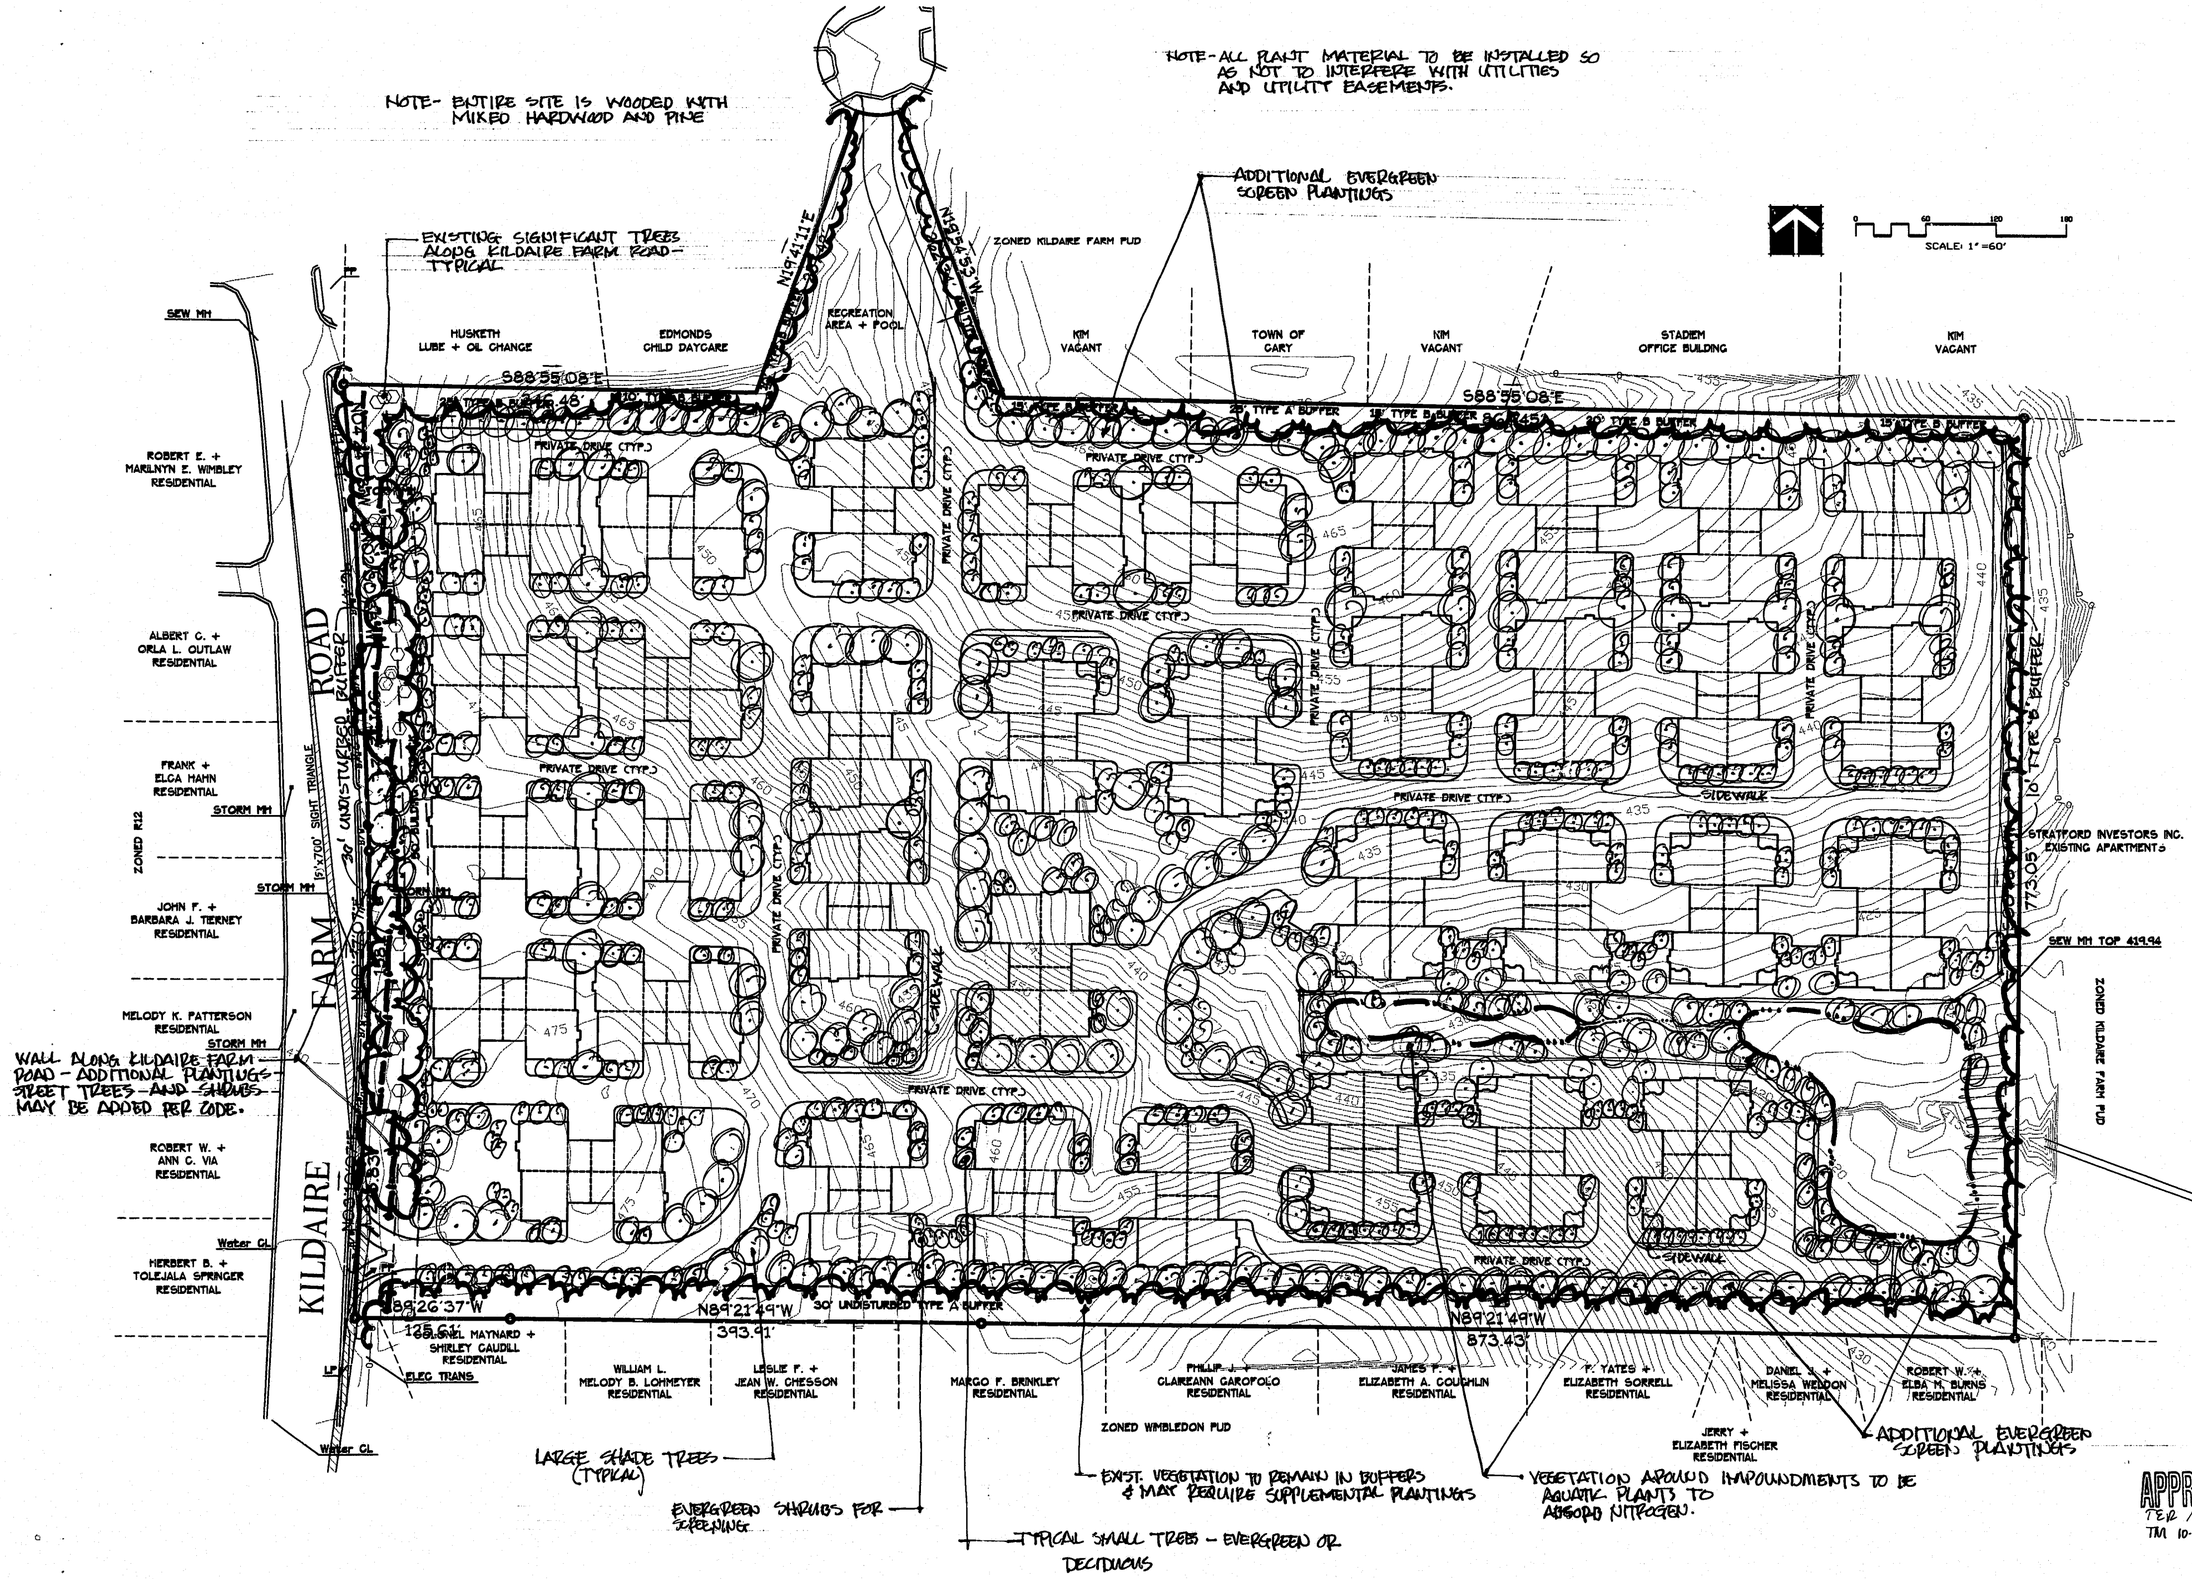

APPROVED
TER 10-16-98
TM 10-20-98

ETd
ELAM, TODD & D'AMBROSI, PA
Urban Planning / Landscape Architecture
289 Nottingham Drive
Cary, North Carolina 27511
919/467-8577
ELAM@MINDSPRING.COM

DEVELOPER:
WEB CHARLOTTE, INC.
1520 JOHN J. DELANEY DRIVE
SUITE 350
CHARLOTTE, NORTH CAROLINA 28277

ENGINEER:
BASS, NIXON & KENNEDY, INC.
7416 CHAPEL HILL ROAD
RALEIGH, NORTH CAROLINA 27607

Drawn By: EVC
Checked By: RJL
Date:
Proj#: 97054.01

Revisions
22 JUN 98 REV.
27 JULY 98

THE VILLAGE OF TROON AT KILDAIRE
CARY, NORTH CAROLINA

SKETCH PLANTING PLAN

Sheet 5