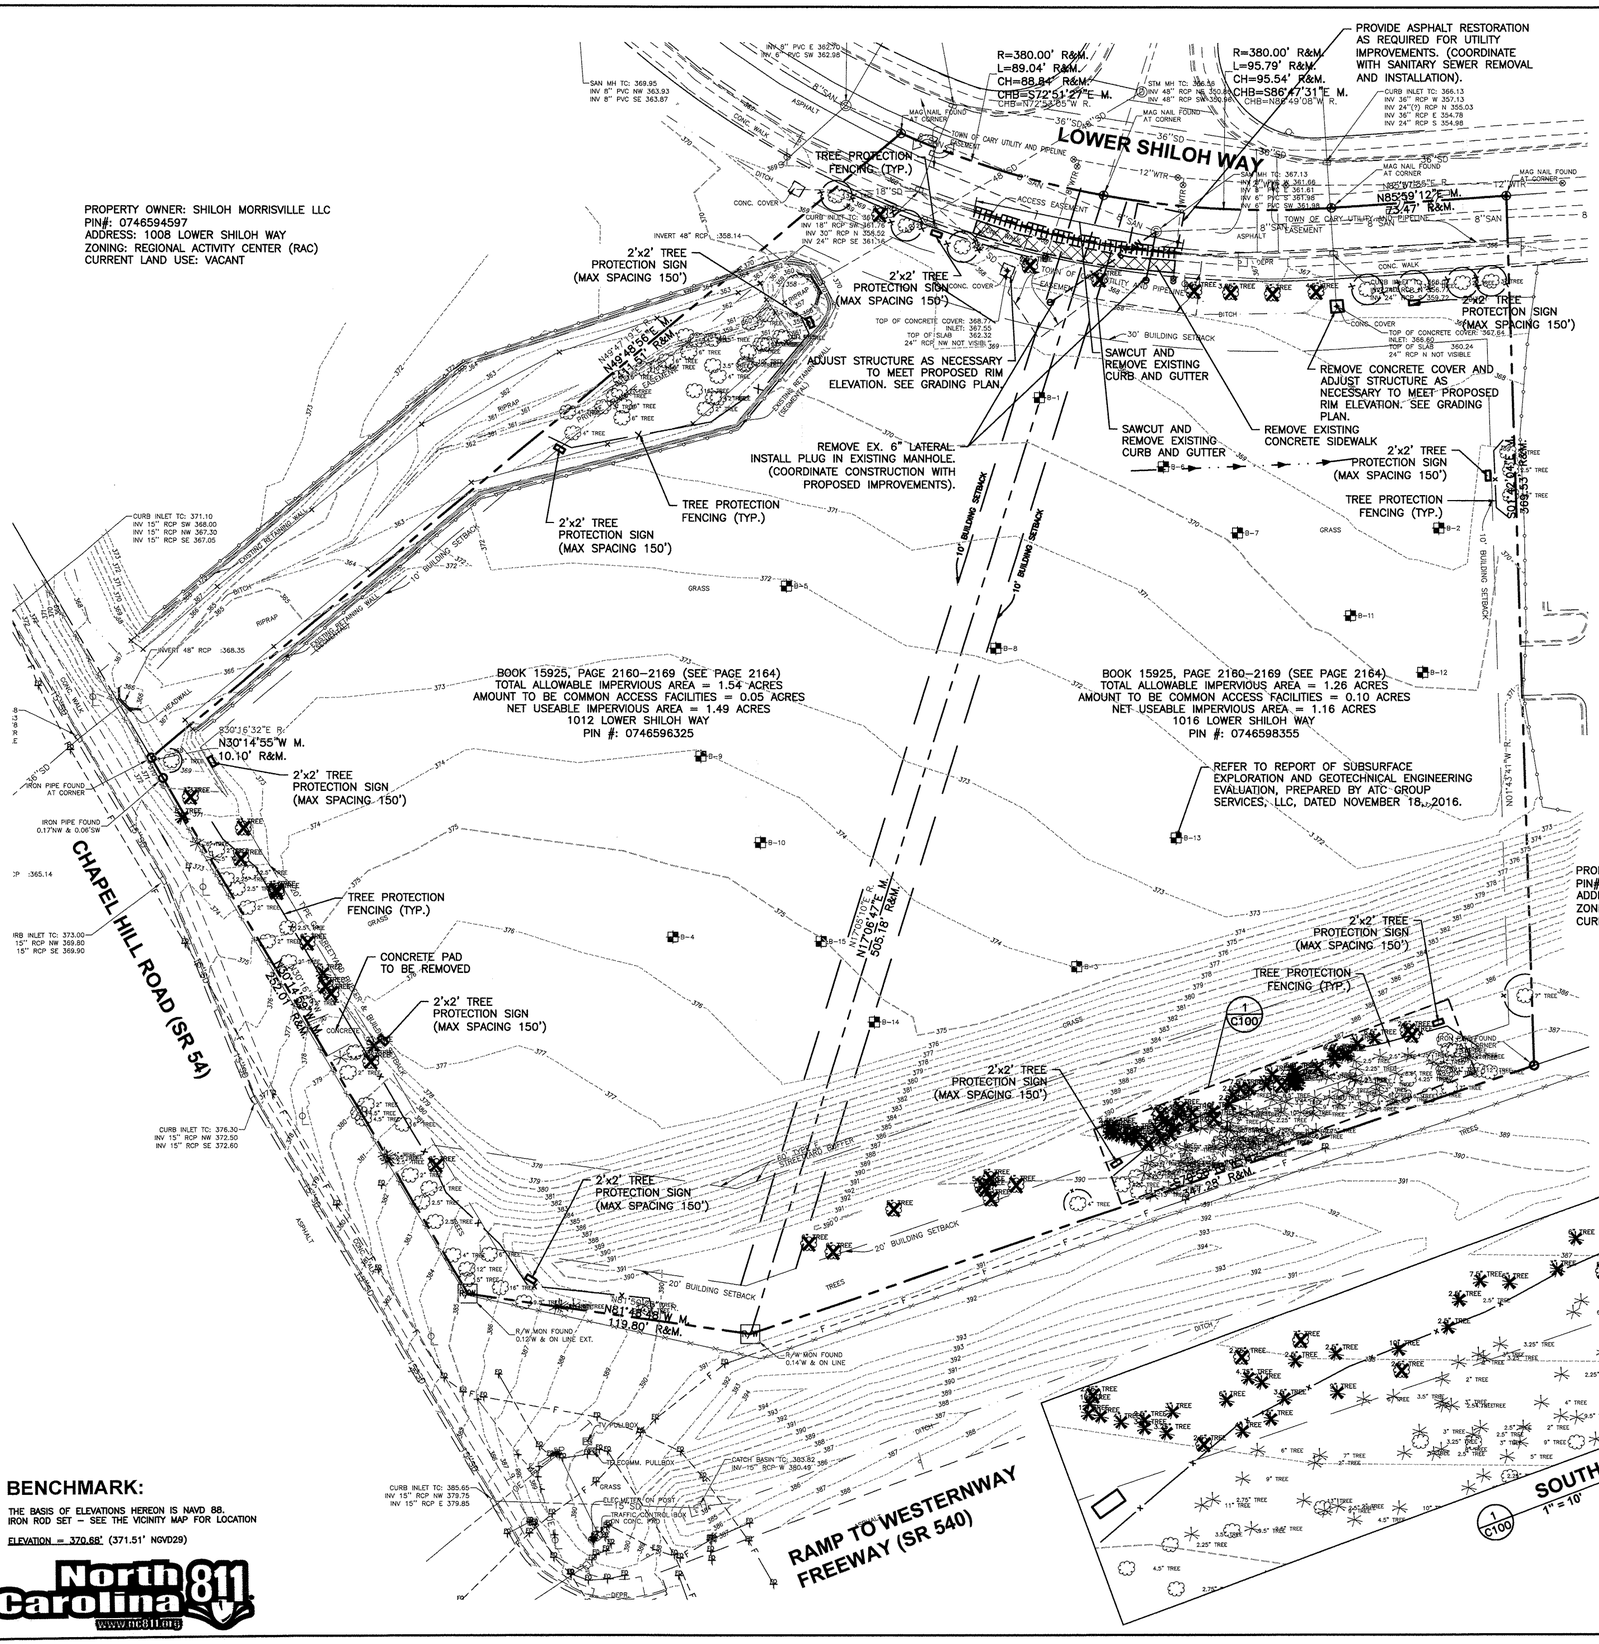

EXISTING LEGEND

- STORM MANHOLE
- CURB INLET
- CATCH BASIN
- FIRE HYD.
- WATER VALVE
- WATER MANHOLE
- GAS METER
- ELEC. TRANSFORMER
- ELECTRIC MANHOLE
- TELEPHONE MANHOLE
- CLEANOUT
- UTILITY POLE
- LIGHT POLE
- GUY WIRE
- REMOVE TREE
- BORING LOCATION
- TELEPHONE PEDESTAL
- TRAFFIC SIGNAL PULL BOX
- SANITARY MANHOLE
- SIGN
- UE – UNDERGROUND ELECTRIC
- G – UNDERGROUND GAS
- SD – STORM
- SAN – SANITARY
- WTR – WATER
- EXISTING CURB (AND GUTTER)
- REMOVE EXISTING CONCRETE SIDEWALK

DEMOLITION NOTES

1. THE EXISTING CONDITIONS SHOWN HEREON ARE TAKEN FROM A FIELD SURVEY PERFORMED BY WOOLPERT UNDER PROJECT NO. 075356.
2. EXISTING UNDERGROUND UTILITIES ARE SHOWN IN THEIR APPROXIMATE LOCATIONS ACCORDING TO AVAILABLE INFORMATION. THE CONTRACTOR SHALL BE RESPONSIBLE FOR DETERMINING THE PRESENCE AND LOCATION OF THE EXISTING UTILITIES AND REPAIRING ANY DAMAGE DONE TO THE UTILITIES DURING PROBING OR CONSTRUCTION.
3. CALL NORTH CAROLINA 811 (1-800-632-4949) FOR EXACT LOCATION OF UNDERGROUND UTILITIES PRIOR TO CONSTRUCTION.
4. CONTRACTOR SHALL COORDINATE WITH UTILITY COMPANIES FOR THE RELOCATION OF UTILITIES ON SITE OR CROSSING THE SITE TO SERVICE ADJACENT PROPERTIES. DO NOT INTERRUPT EXISTING UTILITIES SERVING FACILITIES OCCUPIED AND USED BY OWNER OR OTHERS, DURING OCCUPIED HOURS, EXCEPT WHEN PERMITTED BY OTHERS.
5. DEMOLISH AND COMPLETELY REMOVE FROM SITE, EXISTING UNDERGROUND UTILITIES INDICATED TO BE REMOVED. COORDINATE WITH UTILITY COMPANIES FOR SHUT-OFF OF SERVICES, IF LINES ARE ACTIVE.
6. EXISTING PAVEMENT AND CONCRETE PAVEMENTS ARE TO BE REMOVED FROM THE SITE AND DISPOSED OF IN A LEGAL MANNER.
7. IT IS THE RESPONSIBILITY OF THE CONTRACTOR TO REMOVE ALL MUD, DIRT, GRAVEL, AND ANY OTHER MATERIALS TRACKED ONTO ANY PUBLIC OR PRIVATE STREETS OR SIDEWALKS. THE CONTRACTOR MUST USE WATER OR OTHER METHODS TO KEEP AIRBORNE DUST TO A REQUIRED MINIMUM.
8. PAVEMENT DAMAGED DUE TO THE REMOVAL OF EXISTING CURB SHALL BE SAWCUT, REMOVED AND REPLACED IN KIND.
9. A FULL DEPTH SAWCUT SHALL BE PROVIDED IN ALL AREAS WHERE PROPOSED PAVEMENT OR CURB AND GUTTER MEETS EXISTING PAVEMENT.
10. CONTRACTOR TO VERIFY LOCATION AND ELEVATION OF BENCHMARKS PRIOR TO THE START OF CONSTRUCTION.

MORRISVILLE PROJECT # : 17-11000001 FILE # : 17-0001-S/C

Town of Morrisville
APPROVED FOR CONSTRUCTION

Signature: _____ Date: 5/31/18
Town of Morrisville, Town Engineer

Date/Initials
Engineering: 5/31/18 AHF for RJB
Planning: 5/30/18 JBD(SW)
Other (specify): 5/31/18 JBD(SW)

Signature: _____ Date: 5/23/18
Town of Cary Utilities, Water and Sewer

Engineering Inspection Services must be contacted (919) 463-6907 at a minimum 24 hours prior to the commencement of any construction activities.

No.	DATE	REVISION
		01/16/18 REVISED FOR FINAL APPROVAL

PROJECT No: 075356
DATE 01/24/17
DES. JG
DR. DH
CKD. TR

11301 Carmel Commons Blvd.
Suite 300
Charlotte, NC 28226
704.525.6284
FAX: 704.525.8529
WOOLPERT
ARCHITECTURE | ENGINEERING | GEOSPATIAL

NORTH CAROLINA SEAL 032464 ENGINEER GREGORY D. HARRISH

SITE IMPROVEMENT PLANS WATERWALK MORRISVILLE

1012 & 1016 LOWER SHILOH WAY
MORRISVILLE, NORTH CAROLINA

EXISTING CONDITIONS-DEMOLITION PLAN

SHEET NO.
C100

Layout Tab Name: C100 EXISTING CONDITIONS-DEMOLITION PLAN, Images: MAP.png: Morrisville aerial.jpg: Morrisville aerial (2).jpg: Morrisville aerial new.jpg , Xrefs: 075356-X.dwg; 075356-P.dwg; 075356-TBLK.dwg; 075356-X-DIGITIZED.dwg; 075356-P-SWPPP.dwg
Last Saved By:ladzinski, 11/8/2017 4:08:56 PM
G:\DE\Clients\WaterWalk\075356 Morrisville, NC\4.0 Disciplines\Civil\Cadd\C4\075356-C100-EXC.dwg Plotted By:Ladzinski, Jake Plotted:January 17, 2018, 2:48:14 PM