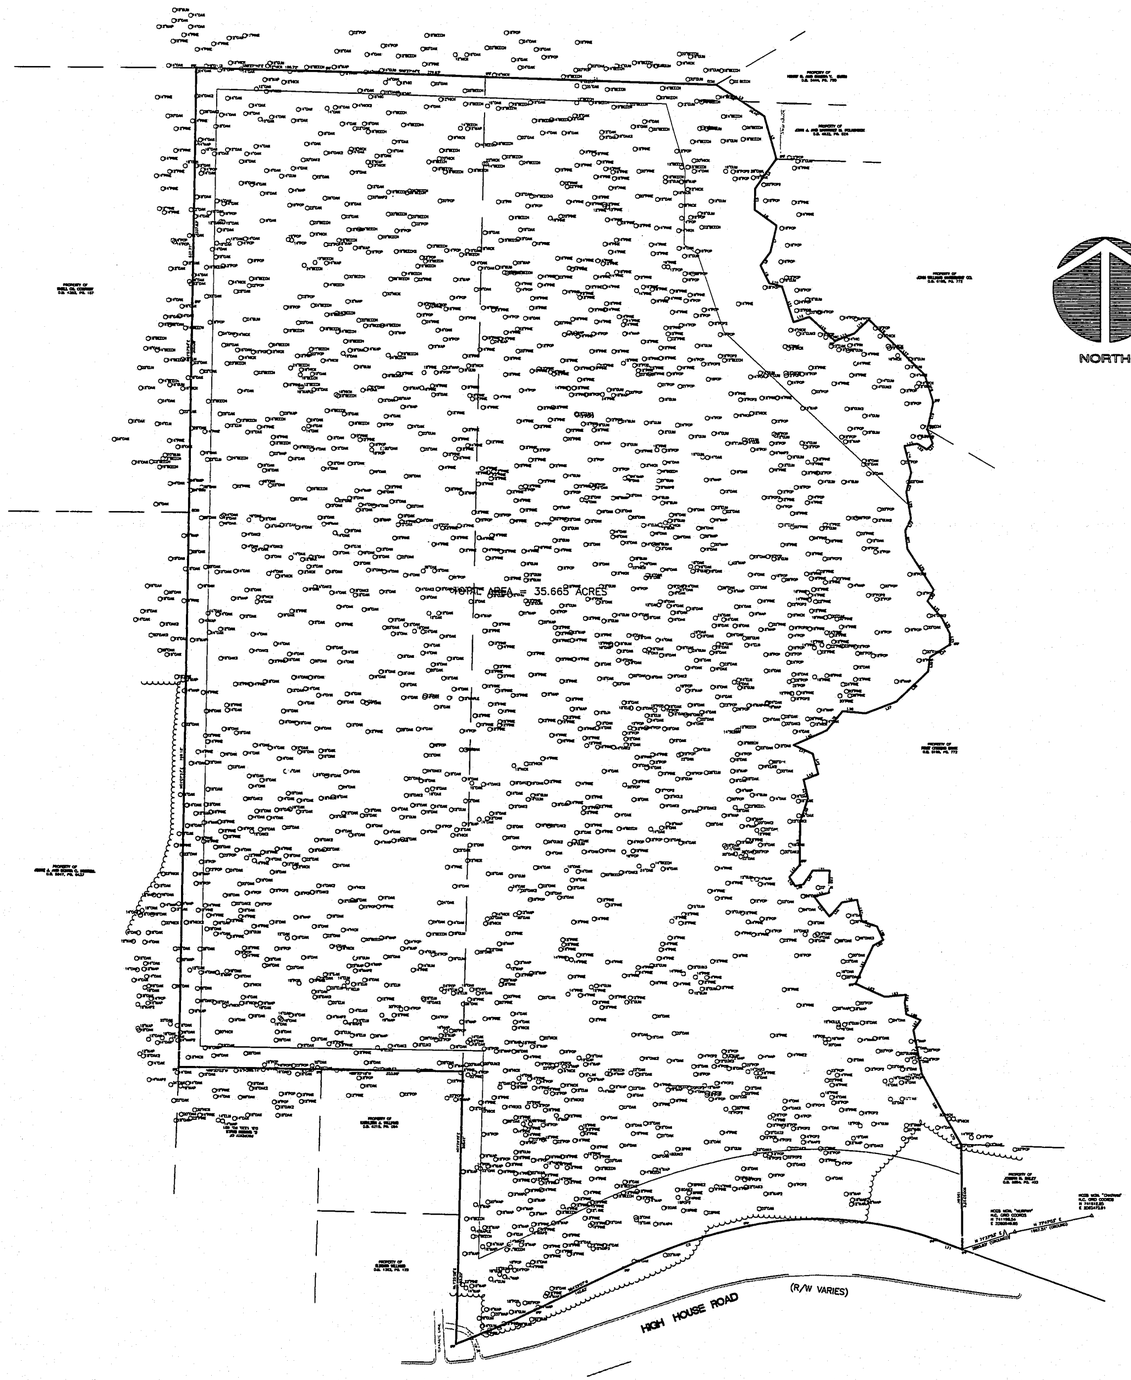

100' 50' 0 100' 200'

SCALE: 1" = 100'

REV.NO.	DESCRIPTIONS	DATE
	REVISIONS	

P.E.

DATE

DESIGNED

DRAWN

CHECKED ADS

PROJ. ENG. JCH

McKIM&CREED

ENGINEERS • PLANNERS • SURVEYORS
WILMINGTON, NORTH CAROLINA RALEIGH, NORTH CAROLINA
SMITHFIELD, NORTH CAROLINA

WATERFORD FOREST APARTMENTS
CARY, N.C.

TREE SURVEY

DATE: 6 JAN 1995

MCE PROJ. #0976-0007

DWG FILE #568E4T02

SCALE
HORIZONTAL: 1"=100'
VERTICAL: N/A

SHEET NO. 3

OF: 27