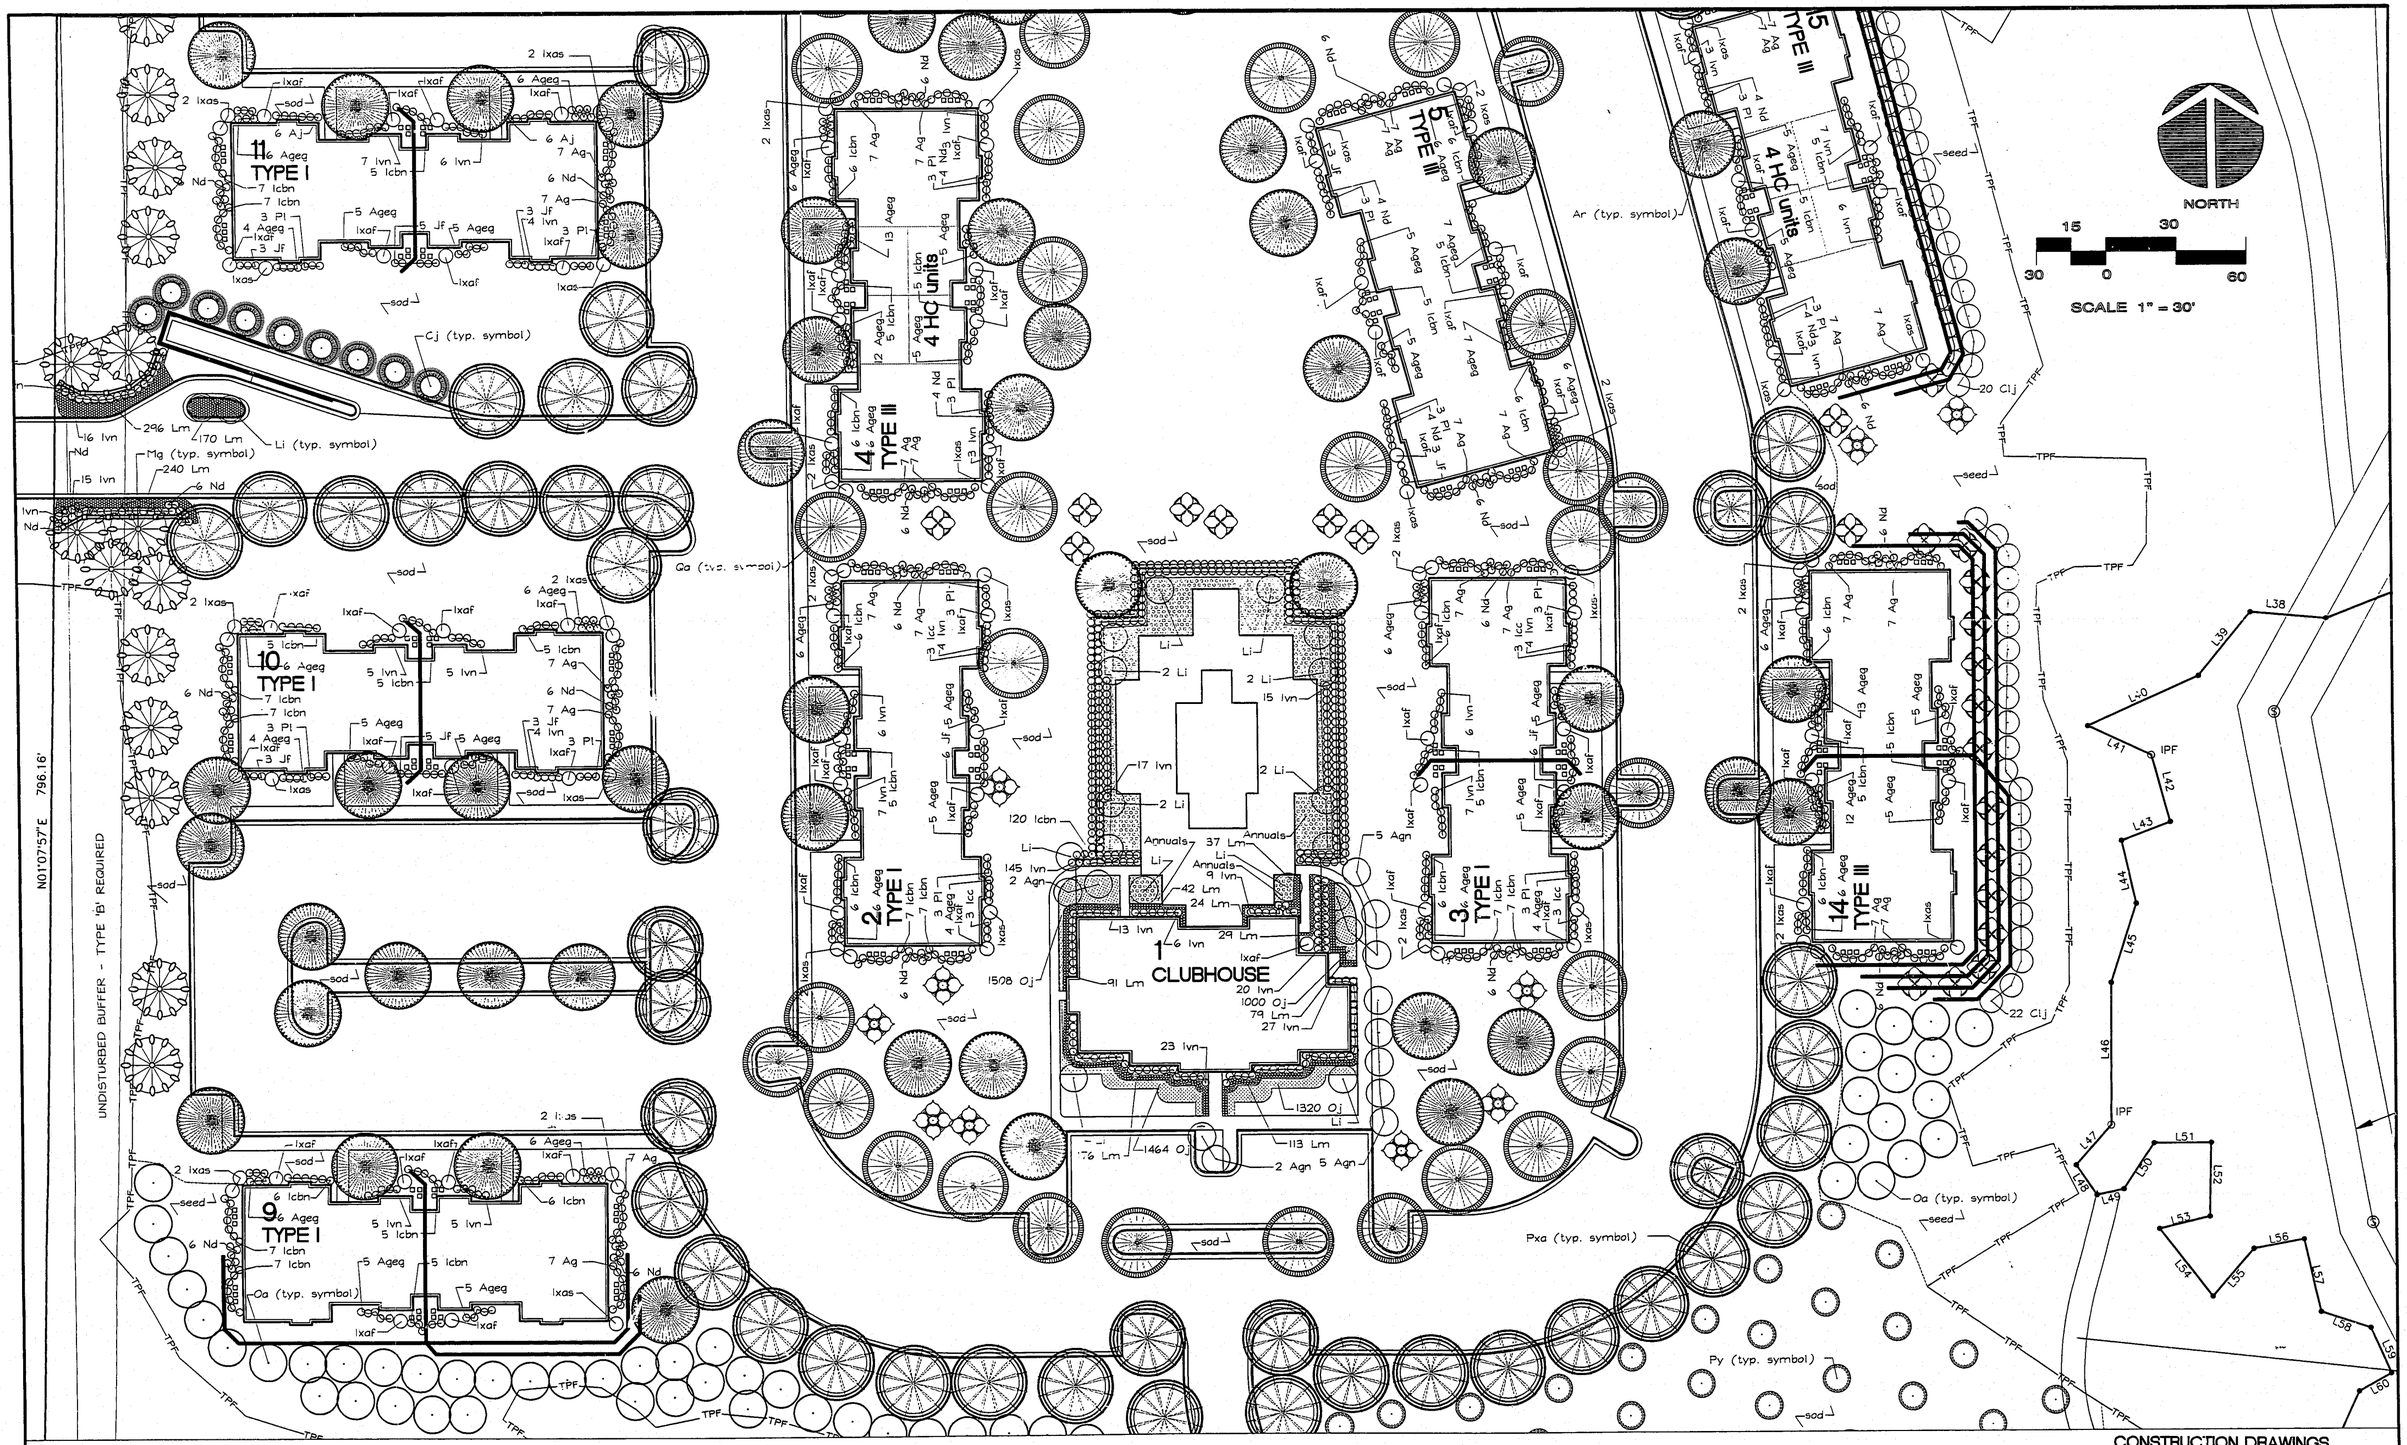

CONSTRUCTION DRAWINGS

REV.NO.	DESCRIPTIONS	DATE
	REVISIONS	

P.E.

DATE

DESIGNED TCC
DRAWN TCC
CHECKED
PROJ. ENG.

McKIM&CREED
ENGINEERS • PLANNERS • SURVEYORS
WILMINGTON, NORTH CAROLINA RALEIGH, NORTH CAROLINA
SMITHFIELD, NORTH CAROLINA

WATERFORD FOREST APARTMENTS
CARY, NC

PLANTING

DATE: 24 FEB 95
MCE PROJ. #0976-0007
DWG FILE #568F4L01

SCALE
HORIZONTAL: 1"=30'
VERTICAL:

SHEET NO. 21
OF: 27