STORM DRAINAGE DESIGN TABLE																			
SYSTEM 1																			
PIPE SECTION		A	A	IMP	GRASS	WOODED	C	Tc	I(in/hr)	Q(cfs)	Q(cfs)	PIPE L	RIM	US	DS	SLOPE	V	T	D req'd
FROM	TO	(sub)	(total)	AREA	AREA	AREA		(min)	SUB	TOTAL	(LF)	ELEV	INV	INV	INV	%	fps		D use
Y3R1	SM4R2	2.12	2.12	1.48	0.44	0.20	0.74	5.0	11.39	11.39	98	397.50	393.50	393.00	0.51	5.34	7.22	20.74	24
SM4R2	Y1R3	0.00	2.12	0.00	0.00	0.00	0.00	5.0	0.00	11.39	83	401.29	392.90	392.45	0.54	5.58	7.22	20.50	24
Y1R3	CB44	3.81	5.92	3.33	0.77	0.30	1.92	5.0	1.87	13.27	76	396.50	392.35	389.85	3.59	14.17	7.22	15.29	24
Y1R4A	CB44B	0.17	0.17	0.02	0.15	0.00	0.38	5.0	0.46	0.46	185	397.50	394.08	292.29	1.62	5.96	7.22	5.02	15
CB44B	CB44	0.32	0.49	0.29	0.03	0.00	0.89	5.0	2.85	2.52	78	396.39	392.19	389.85	3.00	9.47	7.22	8.44	15
CB44	CB45	0.19	5.60	0.11	0.08	0.00	1.60	5.0	9.93	16.71	92	394.43	389.75	384.55	5.63	17.75	7.22	15.25	24
Y1R5A	Y1R53	0.29	0.29	0.05	0.24	0.00	0.41	5.0	0.86	0.86	73	398.50	385.50	385.06	0.59	3.85	7.22	7.90	15
Y1R5B	CB45	0.17	0.46	0.06	0.11	0.00	0.53	5.0	0.65	1.51	68	398.50	384.90	384.55	0.51	3.58	7.22	9.71	15
CB45	CB46	0.10	6.16	0.06	0.04	0.00	3.69	5.0	0.58	18.72	264	389.58	384.45	375.77	2.09	10.82	7.22	19.06	24
CB46A	CB46	0.45	0.45	0.27	0.18	0.00	0.69	5.0	2.24	2.24	68	384.75	381.52	379.77	0.51	3.87	7.22	11.31	15
Y1R7A	CB47	0.57	0.57	0.46	0.11	0.00	0.82	5.0	3.39	3.39	61	380.50	376.94	376.69	1.25	6.11	7.22	11.13	15
CB46	CB47	0.58	5.19	0.42	0.16	0.00	3.77	5.0	3.23	8.06	205	384.45	379.67	376.69	1.78	9.76	7.22	15.85	24
CB47	SM4R78	5.29	6.84	0.23	0.05	0.00	0.93	5.0	1.69	13.94	96	388.69	376.89	375.69	0.59	5.28	7.22	22.46	24
SM4R78	CB47	0.00	6.84	0.00	0.00	0.00	0.00	5.0	0.00	13.94	77	379.31	375.50	373.25	2.79	12.50	7.22	16.25	24
CB47A	CB47	0.64	6.68	0.46	0.18	0.00	0.77	5.0	3.55	17.49	79	377.89	373.25	371.51	2.20	12.87	7.22	18.51	30
SYSTEM 2																			
CB49	CB48	5.23	5.23	0.12	0.11	0.00	0.64	5.0	1.86	1.86	98	393.15	389.80	385.70	4.46	13.54	7.22	5.67	15
CB49A	CB48	5.27	5.40	0.15	0.08	0.00	0.76	5.0	1.12	2.18	20	389.31	386.58	385.70	9.92	5.25	7.22	9.98	15
CB48	CB41	5.41	5.81	0.25	0.36	0.00	0.38	5.0	1.12	3.30	68	389.82	385.60	383.82	2.63	6.87	7.22	9.58	15
Y1R1A	CB41	0.29	0.29	0.18	0.21	0.00	0.48	5.0	1.88	1.88	92	387.50	384.25	383.82	1.36	6.37	7.22	6.94	15
CB41	CB42	5.84	6.14	0.64	0.00	0.00	0.95	5.0	6.27	4.58	151	387.78	383.77	379.00	3.13	9.68	7.22	10.48	15
Y1R12A	CB42	0.53	0.53	0.24	0.29	0.00	0.59	5.0	2.27	2.27	48	382.50	379.25	379.00	0.52	3.95	7.22	11.28	15
CB42B	CB42	0.28	0.28	0.22	0.06	0.00	0.81	5.0	1.64	1.64	57	384.11	380.60	380.45	0.26	4.07	7.22	9.86	15
CB42	CB43	0.38	2.13	0.17	0.01	0.00	0.76	5.0	1.19	9.68	114	384.09	378.91	377.63	1.09	6.45	7.22	16.31	18
CB43	CB44	0.12	2.25	0.09	0.03	0.00	0.79	5.0	0.68	10.35	66	384.86	377.55	376.45	1.68	8.00	7.22	16.00	18
CB44	CB45	0.45	2.70	0.32	0.07	0.00	0.85	5.0	2.76	13.12	58	389.60	376.30	375.30	1.46	9.04	7.22	17.94	24
CB45	CB45A	0.37	3.07	0.30	0.07	0.00	0.83	5.0	2.25	15.33	60	379.45	375.40	374.18	0.17	0.62	7.22	17.66	24
CB45A	CB45	0.24	3.31	0.18	0.06	0.00	0.79	5.0	1.26	16.76	47	378.85	374.68	372.48	3.43	13.84	7.22	16.74	24
Y1R8	CB45	0.54	3.41	0.36	0.18	0.00	0.61	5.0	1.49	1.49	62	377.58	372.79	372.48	0.65	4.41	7.22	9.23	15
CB45	CB47	0.19	3.79	0.09	0.10	0.00	0.82	5.0	0.59	18.78	148	377.66	372.28	371.51	0.53	7.91	7.22	24.82	42
CB47	CB48	0.38	10.57	0.25	0.13	0.00	0.73	5.0	2.60	28.77	97	376.36	371.41	370.93	0.49	7.64	7.22	26.11	42
Y1R10A	CB48	0.52	0.52	0.31	0.08	0.44	0.00	0.40	1.56	1.56	119	379.58	371.75	370.93	0.69	5.13	7.22	9.36	18
CB48	SM4R19	0.66	11.75	0.18	0.48	0.00	0.48	5.0	2.27	24.25	88	373.60	370.83	370.19	0.58	7.66	7.22	27.77	42
SM4R19	FES1R28	0.00	11.75	0.00	0.00	0.00	0.00	5.0	0.00	24.25	17	377.00	370.29	370.29	0.53	7.96	7.22	27.45	42
RISER 24	LS1R25	0.57	12.32	0.11	0.46	0.00	0.42	5.0	1.75	26.29	49	374.50	369.50	367.46	4.30	12.65	7.22	19.16	18
CB121	CB122	0.94	0.94	0.73	0.22	0.00	0.00	5.0	5.42	5.42	65	373.21	369.81	368.04	2.70	8.98	7.22	11.47	15
CB122	FES122	0.00	0.94	0.00	0.00	0.00	0.00	5.0	0.00	5.42	47	378.68	367.94	367.70	0.51	4.37	7.22	17.76	18

NOTE: ALL RCP PIPE ON SITE SHALL BE RUBBER GASKET

GENERAL CONSTRUCTION NOTES

1. ALL DIMENSIONS SHOWN ARE TO THE BACK OF CURB, UNLESS OTHERWISE INDICATED ON THE PLANS. CONTACT THIS FIRM FOR A LISTING OF COORDINATES FOR ALL PARKING LOTS AND BUILDING CORNERS.
2. ALL CURB AND GUTTER SHOWN WITHIN THE SITE IS STANDARD 18", 30" WITHIN RIGHT- OF WAY.
3. CURBING ALONG FIRE LANES SHALL BE PAINTED YELLOW AND MARKED ACCORDINGLY. AREAS TO BE MARKED AS SUCH SHALL BE DETERMINED BY ONSITE INSPECTION BY THE CARY FIRE DEPARTMENT UPON COMPLETION OF THE PROPOSED IMPROVEMENTS
4. ALL CONSTRUCTION SHALL BE IN ACCORDANCE WITH CURRENT TOWN OF CARY STANDARD SPECIFICATIONS AND DETAILS.
5. ALL EXTERIOR LIGHTING SHALL BE DESIGNED TO PREVENT OFF-SITE GLARE.
6. WATER AND SEWER DEVELOPMENT FEES ARE DUE PRIOR TO ISSUANCE OF BUILDING PERMIT.
7. IT IS THE RESPONSIBILITY OF THE OWNER/ENGINEER TO SECURE THE FOLLOWING PERMIT AFTER TOWN COUNCIL APPROVAL: THE TOWN OF CARY GRADING PERMIT AND OTHER PERMITS THE PROJECT MAY REQUIRE.
8. A CERTIFICATE OF INSURANCE TO VERIFY WORKERS COMPENSATION INSURANCE AND A COMPLIANCE VERIFICATION FORM MUST BE COMPLETED BEFORE AN ENVIRONMENTAL PERMIT WILL BE ISSUED.
9. THIS PROJECT MAY REQUIRE A PRE CONSTRUCTION CONFERENCE BEFORE AN ENVIRONMENTAL PERMIT IS ISSUED
10. THE CONTRACTOR SHALL LOCATE ALL UTILITIES PRIOR TO THE COMMENCEMENT OF GRADING ACTIVITIES. CONTACT ULOCO AT 1-800-632-4949 FOR FIELD LOCATION OF UNDERGROUND UTILITIES.
11. ALL PAVEMENT SHALL BE 2" I-2 & 8" ABC STONE FOR TRAVEL AISLES AND 2" I-2 & 6" ABC STONE FOR PARKING STALLS.
12. UNLESS OTHERWISE NOTED, ALL SPOT ELEVATIONS ARE TOP OF ASPHALT OR FINISH SURFACE.
13. SEE ARCHITECTURAL AND STRUCTURAL PLANS FOR BUILDING DIMENSIONS AND FEATURES.
14. SEE PLUMBING PLANS FOR LOCATION AND SIZE OF ROOF DRAINS, WATER LINES AND SEWER LINES.
15. SEWER LATERALS SHALL BE PLACED AT A MINIMUM SLOPE OF 1% ON 4" LINES AND 0.6% ON 6" LINES. CLEANOUTS SHALL BE PLACED AT A MAXIMUM SPACING OF 75' ON 4" LINES AND 100' ON 6" LINES.
16. THE SLOPE OF HANDICAP PARKING SPACES SHALL NOT EXCEED 1/4" PER FOOT.
17. SEE SHEETS 21-24 FOR SITE CONSTRUCTION DETAILS.
18. AN UNUSED DRIVEWAY MUST BE CLOSED IN ACCORDANCE WITH THE TOWN OF CARY'S DRIVEWAY ORDINANCE.
19. ALL VENT PIPES, ETC. EXTENDING ABOVE THE ROOF SURFACE MUST BE PAINTED A COLOR THAT BLENDS WITH THE ROOF COLOR.
20. THERE ARE NO WETLAND ASSOCIATED WITH THIS PROJECT.
21. ALL STORM DRAINS AND HOODS ON SITE SHALL BE STAMPED WITH "DRAINS TO RIVER" IN ACCORDANCE WITH TOWN OF CARY STANDARDS.
22. STREETS IN FRONT OF THIS PROJECT SHALL BE KEPT CLEAN AT ALL TIMES OR A WASH STATION SHALL BE REQUIRED.
23. THIS PROJECT WILL MEET ALL OF THE REQUIREMENTS REALTIVE TO BEST MANAGEMENT PRACTICES AND ENGINEERED STORM WATER CONTROL STRUCTURES AS OUTLINED IN THE TOWN OF CARY UNIFIED DEVELOPMENT ORDINACE (CHAPTER 4, PART 4.6, LDO).
24. IF THERE WILL BE A TRASH COMPACTOR ON THE SITE A CONNECTION TO SANITARY SEWER AND A COVERED DUMPSTER SITE WILL BE REQUIRED.
25. ALL RISER BARREL STRUCTURES AND BARRELS MUST BE ON SITE BEFORE THE GRADING PERMIT IS ISSUED.
26. THE WATERSHED FOR THIS SITE IS CRABTREE CREEK.

UTILITY SITE NOTES:

1. ALL STREETS WITHIN THIS PHASE OF THIS DEVELOPMENT SHALL BE PRIVATE.
2. TRASH & RECYCLABLE PICKUP FOR SHALL BE PROVIDED BY THE TOWN OF CARY SOLID WASTE DEPARTMENT. TRASH FOR TYPE TOWNHOMES SHALL ALSO BE PROVIDED BY PROPOSED DUMPSTER AREAS AS SHOWN ON THE SITE LAYOUT PLAN.
3. ALL DUMPSTERS ARE TO BE SCREENED IN ACCORDANCE WITH TOWN OF CARY STANDARDS.
4. LESS THAN 0.10 ACRE OF WETLAND DISTURBANCE WILL BE REQUIRED TO CONSTRUCT THIS PROJECT, THEREFORE CORP. OF ENGINEER PERMITS SHALL NOT BE REQUIRED.
6. ALL SEWER MAINS, SHOWN HERE ON, SHALL BE PRIVATE AND TO BE MAINTAINED BY THE HOME OWNERS ASSOCIATION.
7. ALL CONSTRUCTION SHALL CONFORM TO ALL CURRENT TOWN OF CARY AND NCDOT STANDARD DETAILS AND SPECIFICATIONS.
8. ANY ROADWAY CROSSING OR ENCROACHMENT INTO THE NEUSE RIVER RIPARIAN BUFFER WILL REQUIRE PERMITTING BY NC DWQ.
9. ANY DISTURBANCE OF MORE THAN 0.10 AC OF WETLANDS WILL REQUIRE ISSUANCE OF A NATION WIDE 39 PERMIT BY THE US ARMY CORP. OF ENGINEERS.
10. THE CONTRACTOR SHALL LOCATE ALL UTILITIES PRIOR TO COMMENCEMENT OF GRADING ACTIVITIES. CONTACT ULOCO AT 1-800-632-4949 FOR FIELD LOCATION OF UNDERGROUND UTILITIES.
11. CONTRACTOR SHALL BE RESPONSIBLE FOR FIELD VERIFICATION OF ALL EXISTING UTILITIES. IF DISCREPANCIES ARE FOUND CONTRACTOR SHALL NOTIFY ENGINEER IMMEDIATELY.
12. CONSTRUCT ALL SANITARY SEWER MANHOLES FLUSH TO FINAL PAVEMENT GRADE OR AS SHOWN IN NON-PAVED AREAS.
13. SEWER LATERALS TO BE PLACED AT A MINIMUM SLOPE OF 1% ON 4" LINES. AND 0.5% ON 6" LINES. CLEANOUTS SHALL BE PLACED AT 50' INTERVALS AND AT BEND POINTS. ALL CLEANOUTS IN PAVED AREAS SHALL BE APPROVED LOAD BEARING TYPE.
14. THE CONTRACTOR IS RESPONSIBLE FOR INSURING POSITIVE DRAINAGE TO ALL STORM STRUCTURES.
15. HOMEOWNERS ASSOCIATION BYLAWS SHALL GRANT UTILITY ACCESS WITHIN PUBLIC OPEN SPACE.

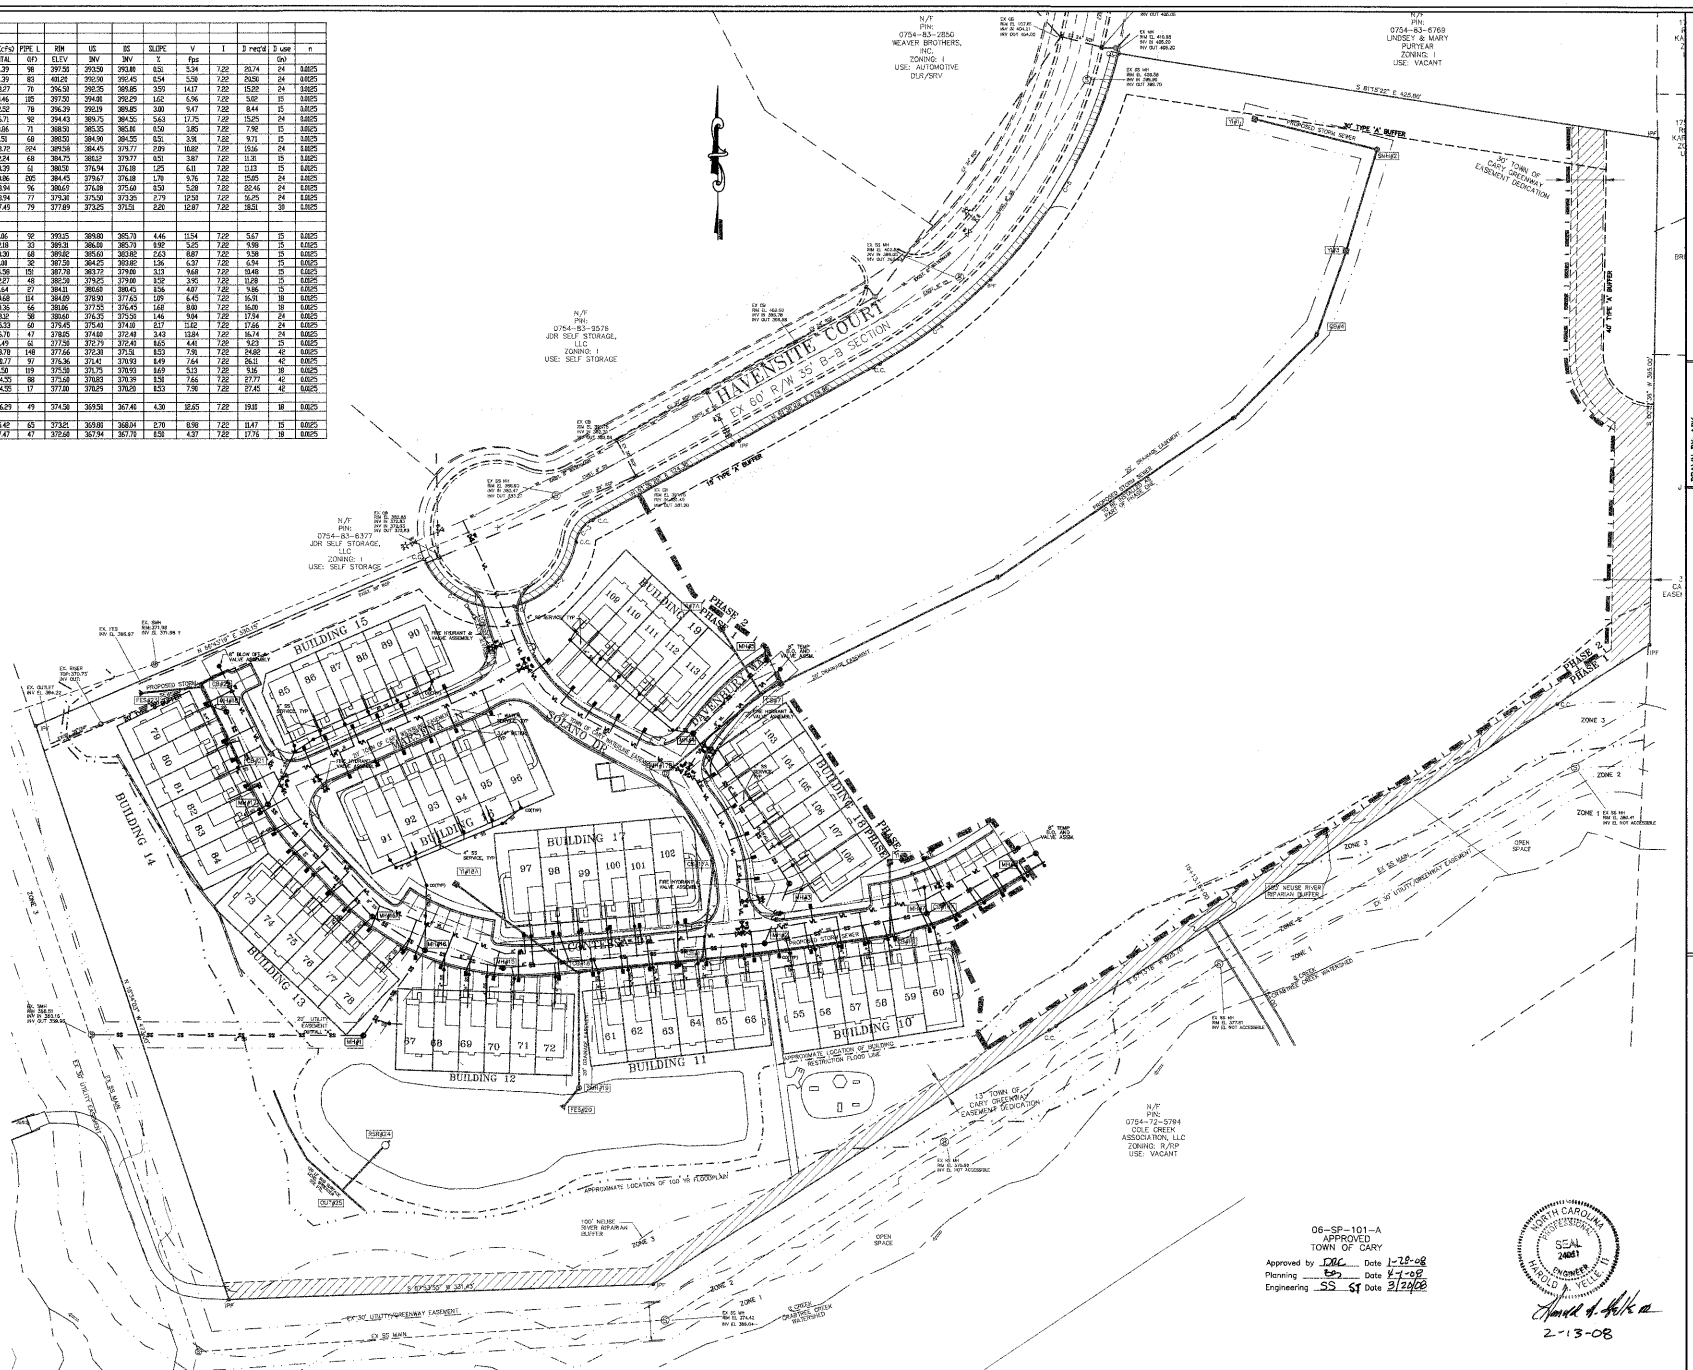

06-SP-101-A
APPROVED
TOWN OF CARY
Approved by DBC Date 1-28-08
Planning BD Date 2-4-08
Engineering SS ST Date 3/26/08

GRAPHIC SCALE
50 0 25 50 100 200
(IN FEET)
1 inch = 50 ft.

NORTH CAROLINA PROFESSIONAL ENGINEER SEAL 24081 HAROLD A. YETTE II
2-13-08

SHEET 8 OF 24

Aiken & Yelle Associates, PA
Professional Engineers & Land Surveyors
3756 Benson Drive
Raleigh, North Carolina 27609
(919) 877-0815 FAX (919) 877-0979
email: AYESDRELL@SOUTH.RR.COM

DRAWN BY: AJBK
CHECKED BY: HAY
SCALE: 1" = 50'
DATE: 09/26/07
REVISIONS: 11/19/07

WEATHERFIELD TOWNHOMES - PHASE 1
AT HAVEN SITE COURT PDD
CARY, NORTH CAROLINA

OVERALL SITE UTILITY PLAN

G:\sitedsgn\proj\pccary\PCSCARY-PHASE.dwg Mon Feb 04 16:55:07 2008 AYES-HALFTONE